DocuSign Envelope ID: 1F086052-4F8F-4222-B2F8-F88F2A50EDB2

5/28/99

–Y42RPA–

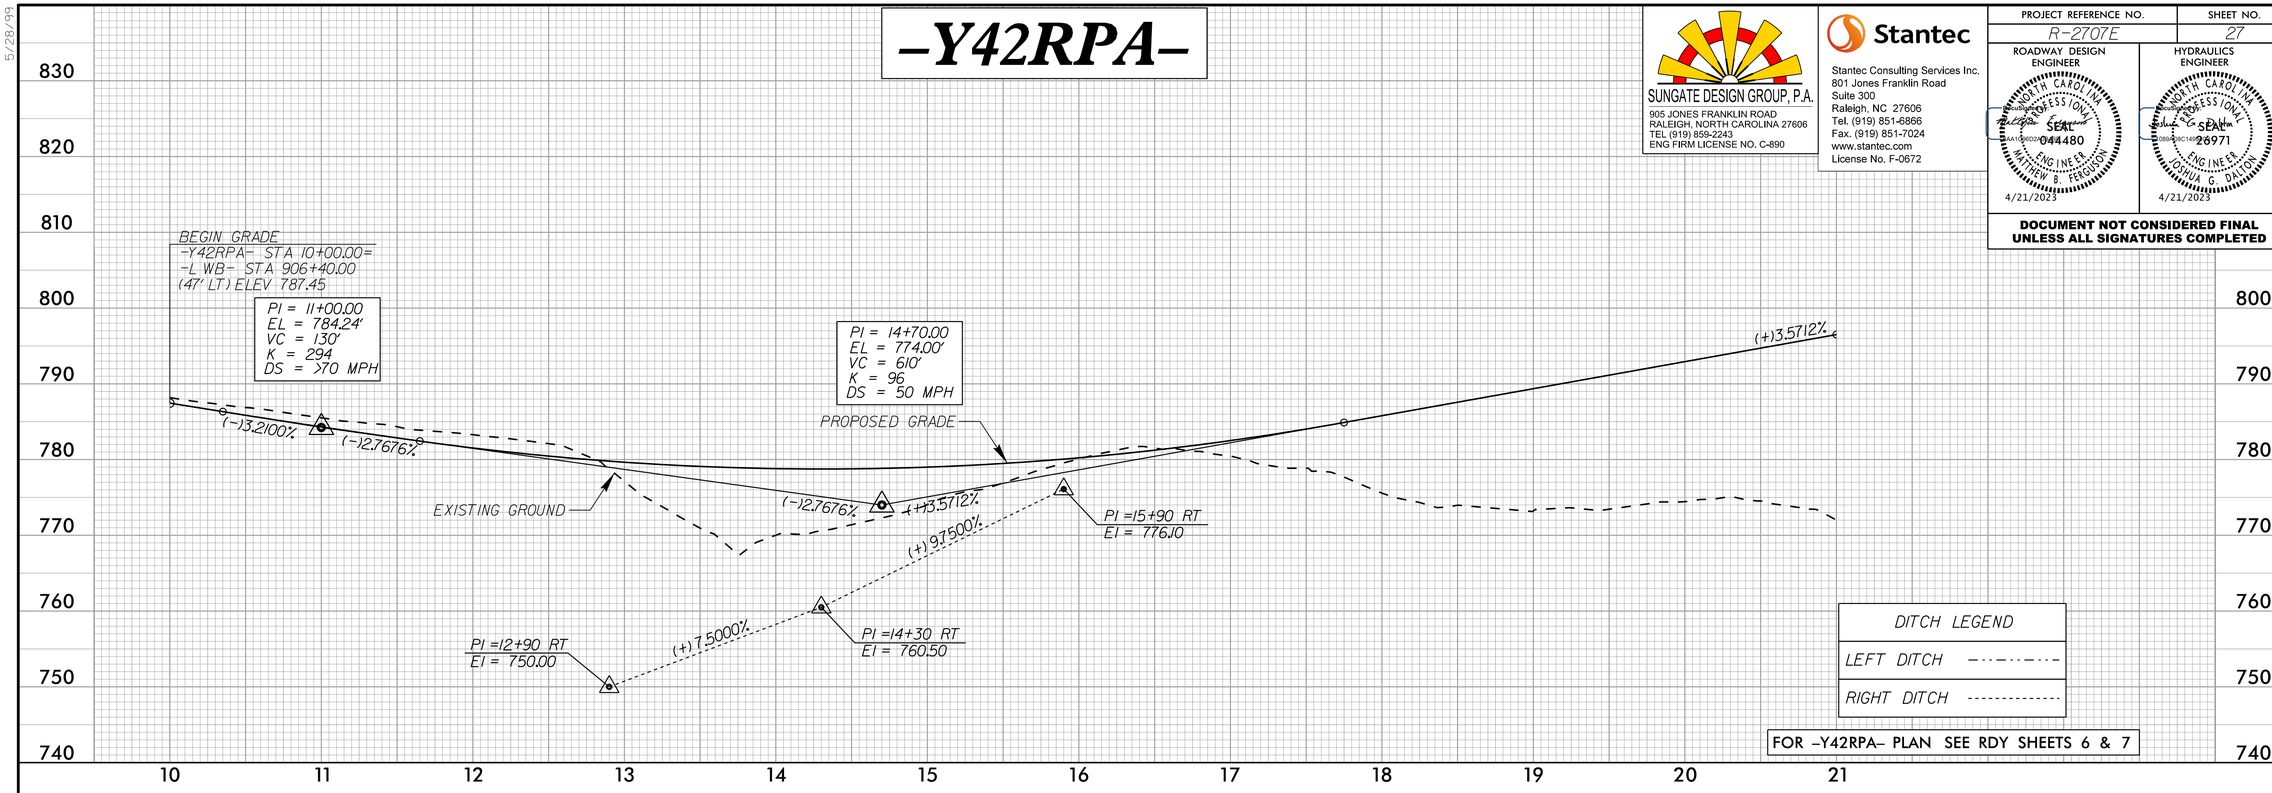

DITCH LEGEND	
LEFT DITCH	–·–·–·–
RIGHT DITCH	----------

FOR –Y42RPA– PLAN SEE RDY SHEETS 6 & 7

–Y42RPA–

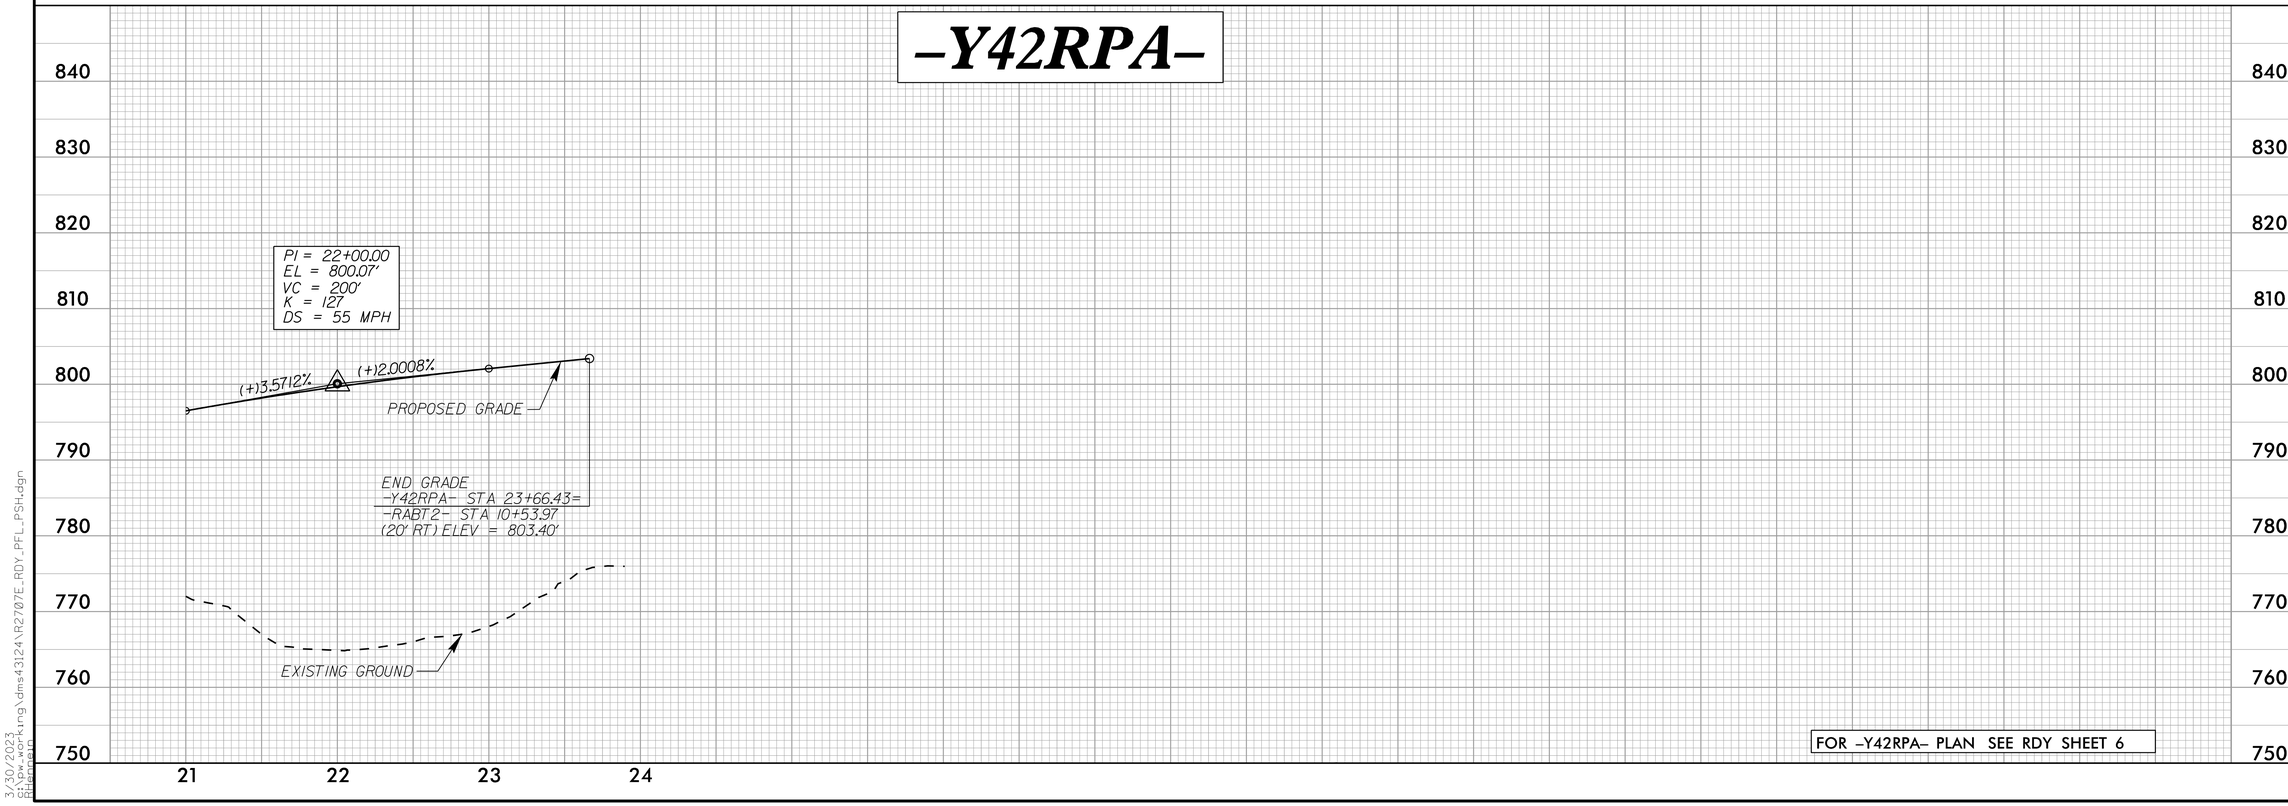

FOR –Y42RPA– PLAN SEE RDY SHEET 6

SUNGATE DESIGN GROUP, P.A.
905 JONES FRANKLIN ROAD
RALEIGH, NORTH CAROLINA 27606
TEL (919) 859-2243
ENG FIRM LICENSE NO. C-890

Stantec
Stantec Consulting Services Inc.
801 Jones Franklin Road
Suite 300
Raleigh, NC 27606
Tel. (919) 851-6866
Fax. (919) 851-7024
www.stantec.com
License No. F-0672

PROJECT REFERENCE NO.	SHEET NO.
R-2707E	27

ROADWAY DESIGN ENGINEER
NORTH CAROLINA PROFESSIONAL SEAL 044480 ENGINEER MATTHEW B. FERGUSON
DocuSigned by: AA1C9B02D... 4/21/2023

HYDRAULICS ENGINEER
NORTH CAROLINA PROFESSIONAL SEAL 26971 ENGINEER JOSHUA G. DALTON
DocuSigned by: 3B9B2BC1B2... 4/21/2023

DOCUMENT NOT CONSIDERED FINAL UNLESS ALL SIGNATURES COMPLETED

3/30/2023
S:\Transportation\Projects\dms43124\R2707E_RDY_PFL_PSH.dgn
Rhenman