DocuSign Envelope ID: 1F086052-4F8F-4222-B2F8-F88F2A50EDB2

5/28/99

-SR9-

PROJECT REFERENCE NO.	SHEET NO.
R-2707E	39

ROADWAY DESIGN ENGINEER
NORTH CAROLINA PROFESSIONAL SEAL 044480 ENGINEER MATTHEW B. FERGUSON
4/21/2023

HYDRAULICS ENGINEER
NORTH CAROLINA PROFESSIONAL SEAL 26971 ENGINEER JOSHUA G. DALTON
4/21/2023

DOCUMENT NOT CONSIDERED FINAL UNLESS ALL SIGNATURES COMPLETED

SUNGATE DESIGN GROUP, P.A.
905 JONES FRANKLIN ROAD
RALEIGH, NORTH CAROLINA 27606
TEL (919) 859-2243
ENG FIRM LICENSE NO. C-890

Stantec
Stantec Consulting Services Inc.
801 Jones Franklin Road
Suite 300
Raleigh, NC 27606
Tel. (919) 851-6866
Fax. (919) 851-7024
www.stantec.com
License No. F-0672

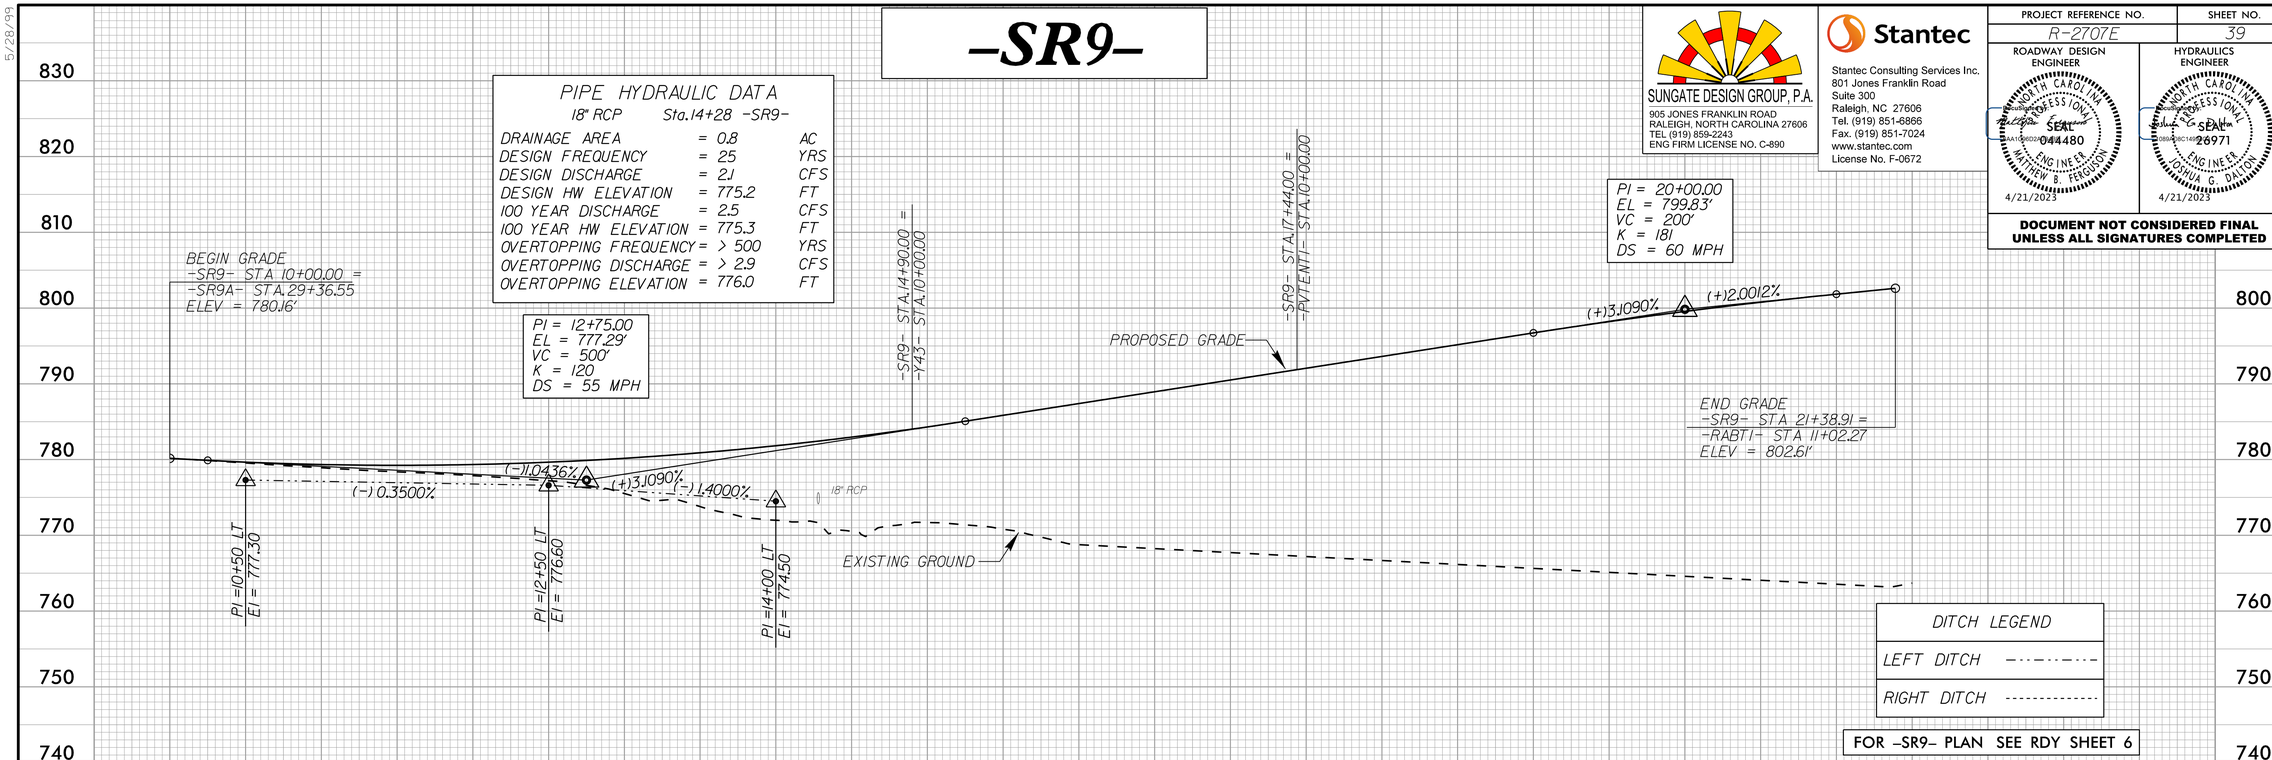

THIS SPACE INTENTIONALLY LEFT BLANK

3/30/2023
c:\pwworking\dms43124\R2707E_RDY_PFL_PSH.dgn
RHerman