DocuSign Envelope ID: B527552C-1803-4B67-B555-602B1E51152B

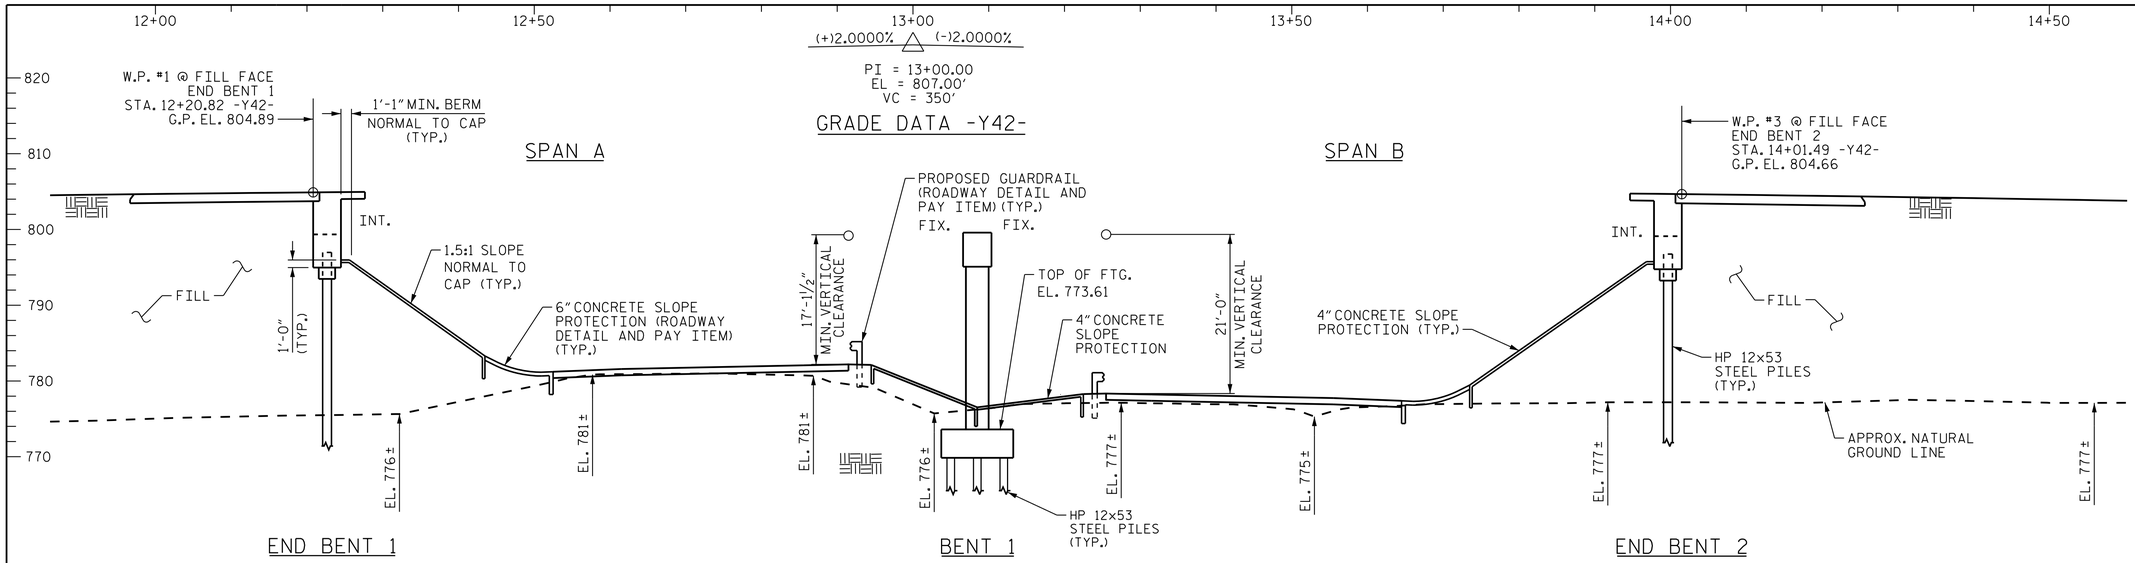

SECTION ALONG -Y42-

SECTION @ END BENT AND BENT ARE AT RIGHT ANGLES TO -Y42-

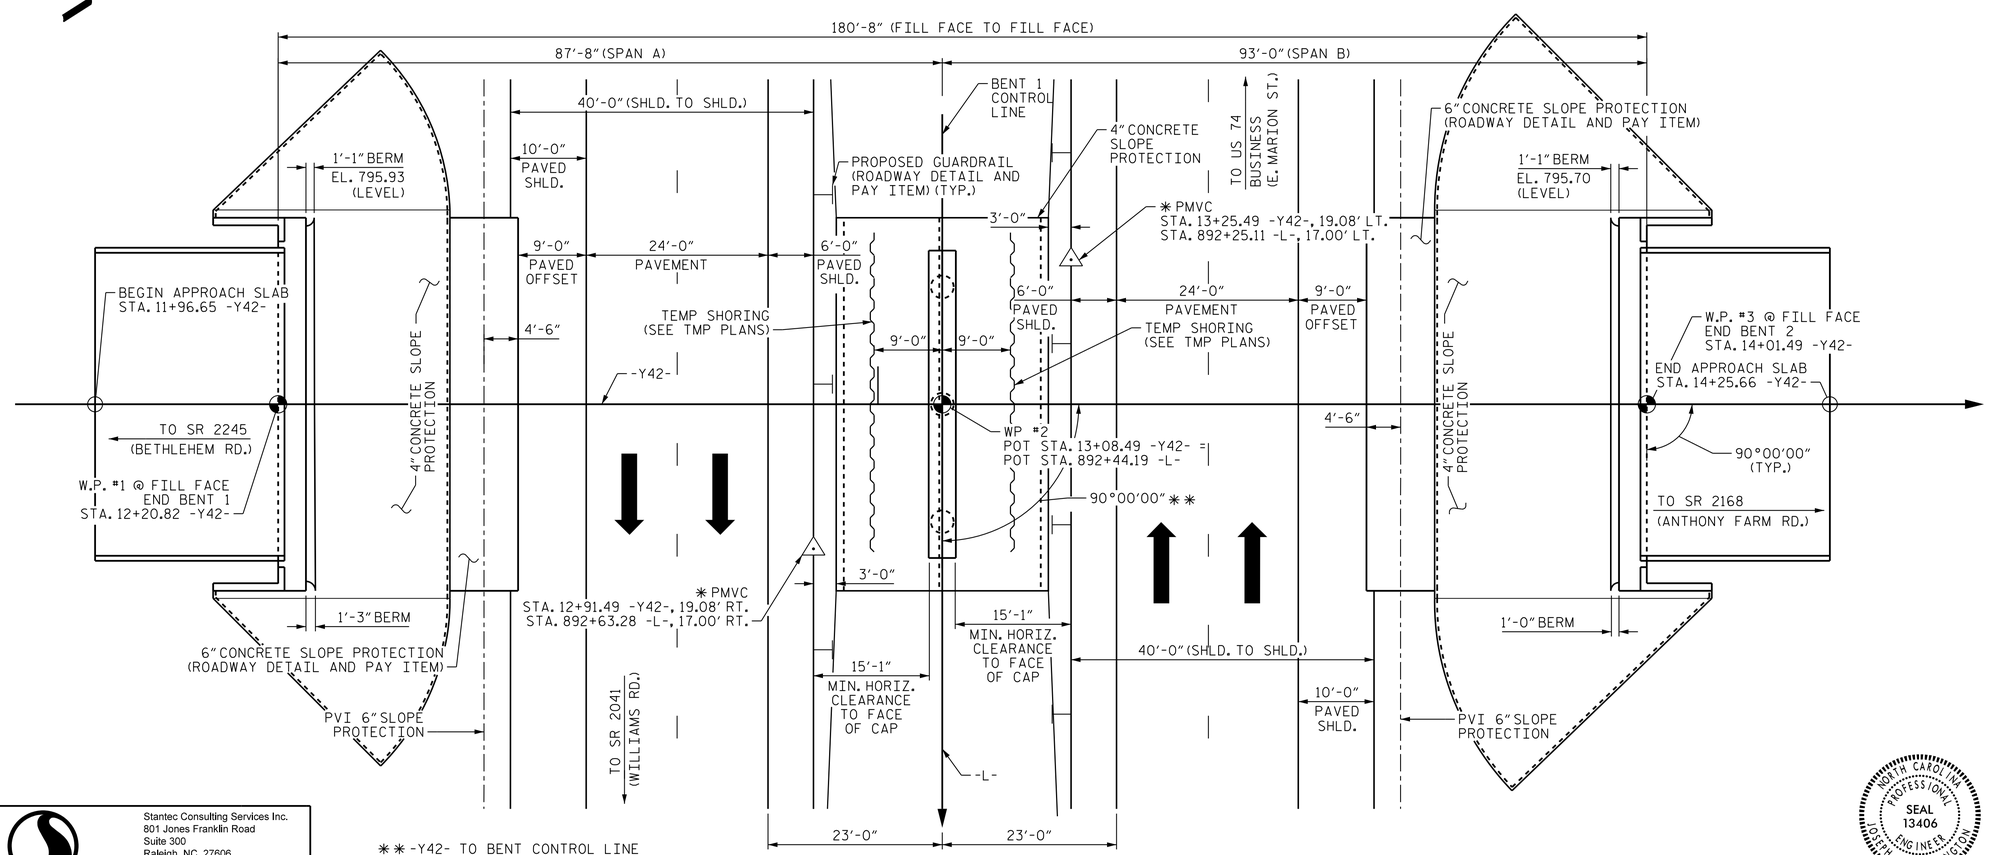

** -Y42- TO BENT CONTROL LINE
SKEW = 90°00'00"
-Y42- TO -L- SKEW = 90°00'20"

PLAN

(PILES NOT SHOWN FOR CLARITY)

* PMVC DENOTES PT. OF MIN. VERTICAL CLEARANCE

PROJECT NO. R-2707E

CLEVELAND COUNTY

STATION: 13+08.49 -Y42-
892+44.19 -L-

SHEET 1 OF 4 BRIDGE NO. 220494

STATE OF NORTH CAROLINA
DEPARTMENT OF TRANSPORTATION
RALEIGH

GENERAL DRAWING

FOR BRIDGE ON -Y42- OVER
US 74 (DIXON BLVD.) BETWEEN
SR 2245 (BETHLEHEM RD.)
AND SR 2168 (ANTHONY FARM RD.)

NORTH CAROLINA PROFESSIONAL SEAL 13406 ENGINEER JOSEPH T. KELVINGTON
DocuSigned by: 5/5/2023 0074AF...

DOCUMENT NOT CONSIDERED FINAL UNLESS ALL SIGNATURES COMPLETED

REVISIONS						SHEET NO.
NO.	BY:	DATE:	NO.	BY:	DATE:	S7-01
1			3			TOTAL SHEETS
2			4			34

Stantec
Stantec Consulting Services Inc.
801 Jones Franklin Road
Suite 300
Raleigh, NC 27606
Tel. (919) 851-6866
Fax. (919) 851-7024
www.stantec.com
License No. F-0672

DRAWN BY : J. E. HAGENBUSH DATE : 10/13/17
CHECKED BY : A. L. BOYKIN DATE : 02/17/23
DESIGN ENGINEER OF RECORD: J. T. KELVINGTON DATE : 05/05/23

c:\users\jgelle\documents\pw_working\dms55595\R2707E_SMU_GD01_220494.dgn 5/5/2023 12:40:40 PM jgelle