EROSION CONTROL PLAN FOR UTILITY RELOCATIONS

HNTB NORTH CAROLINA, P.C.
343 E. Six Forks Road, Suite 200
Raleigh, North Carolina 27609
NC License No: C-1554

DATE: SEPTEMBER 16, 2021

PROJECT REFERENCE NO.	SHEET NO.
P-5705A	EC-4A/CONST.4&5
R/W SHEET NO.	
ROADWAY DESIGN ENGINEER	HYDRAULICS ENGINEER

CLEAN WATER DIVERSION

CWD — CWD — CWD — CWD

(Not to Scale)

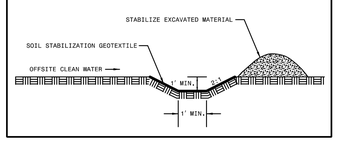
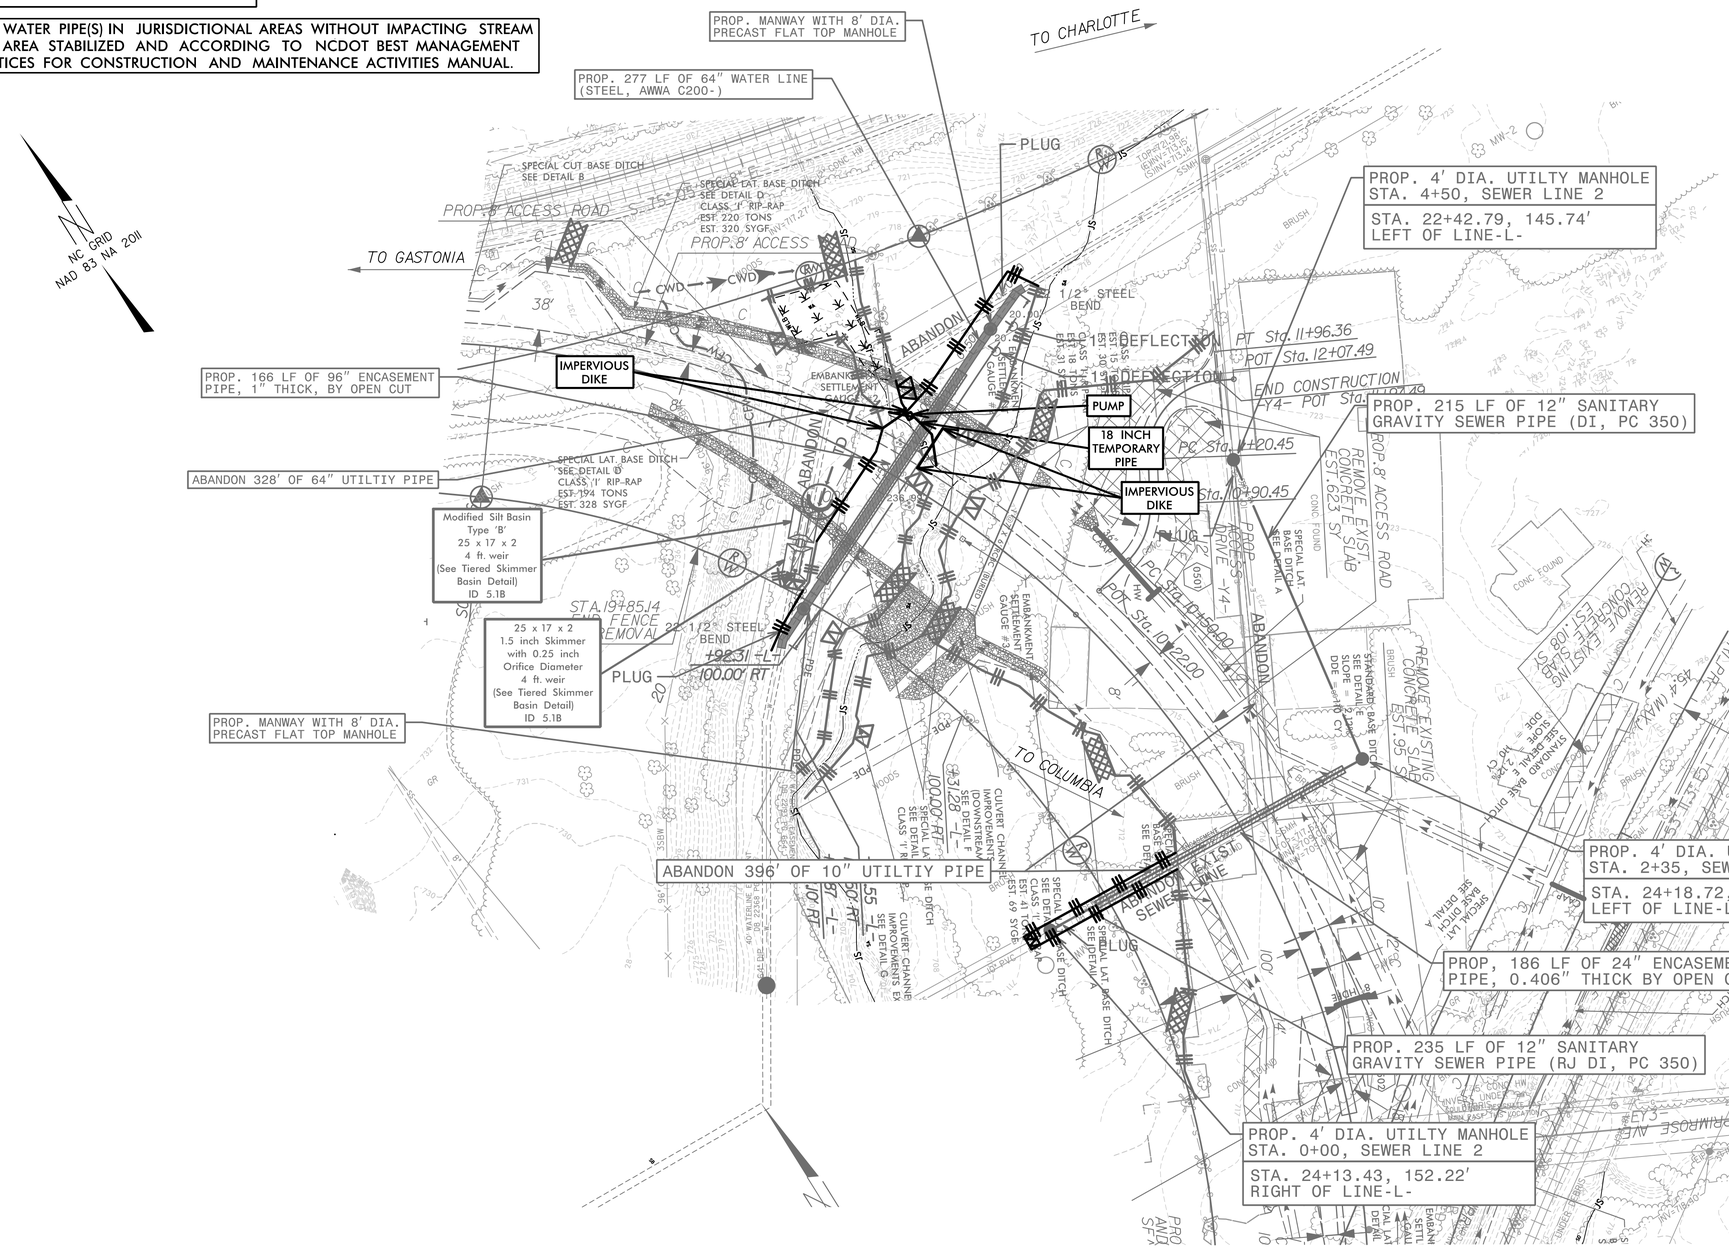
INSTALL WATER PIPE(S) IN JURISDICTIONAL AREAS WITHOUT IMPACTING STREAM UNTIL AREA STABILIZED AND ACCORDING TO NCDOT BEST MANAGEMENT PRACTICES FOR CONSTRUCTION AND MAINTENANCE ACTIVITIES MANUAL.