HNTB NORTH CAROLINA, P.C.
343 E. Six Forks Road, Suite 200
Raleigh, North Carolina 27609
NC License No: C-1554

DATE: NOVEMBER 4, 2022

PROJECT REFERENCE NO.	SHEET NO.
P-5705A	EC-9/CONST.6
R/W SHEET NO.	
RAILROAD DESIGN ENGINEER	HYDRAULICS ENGINEER

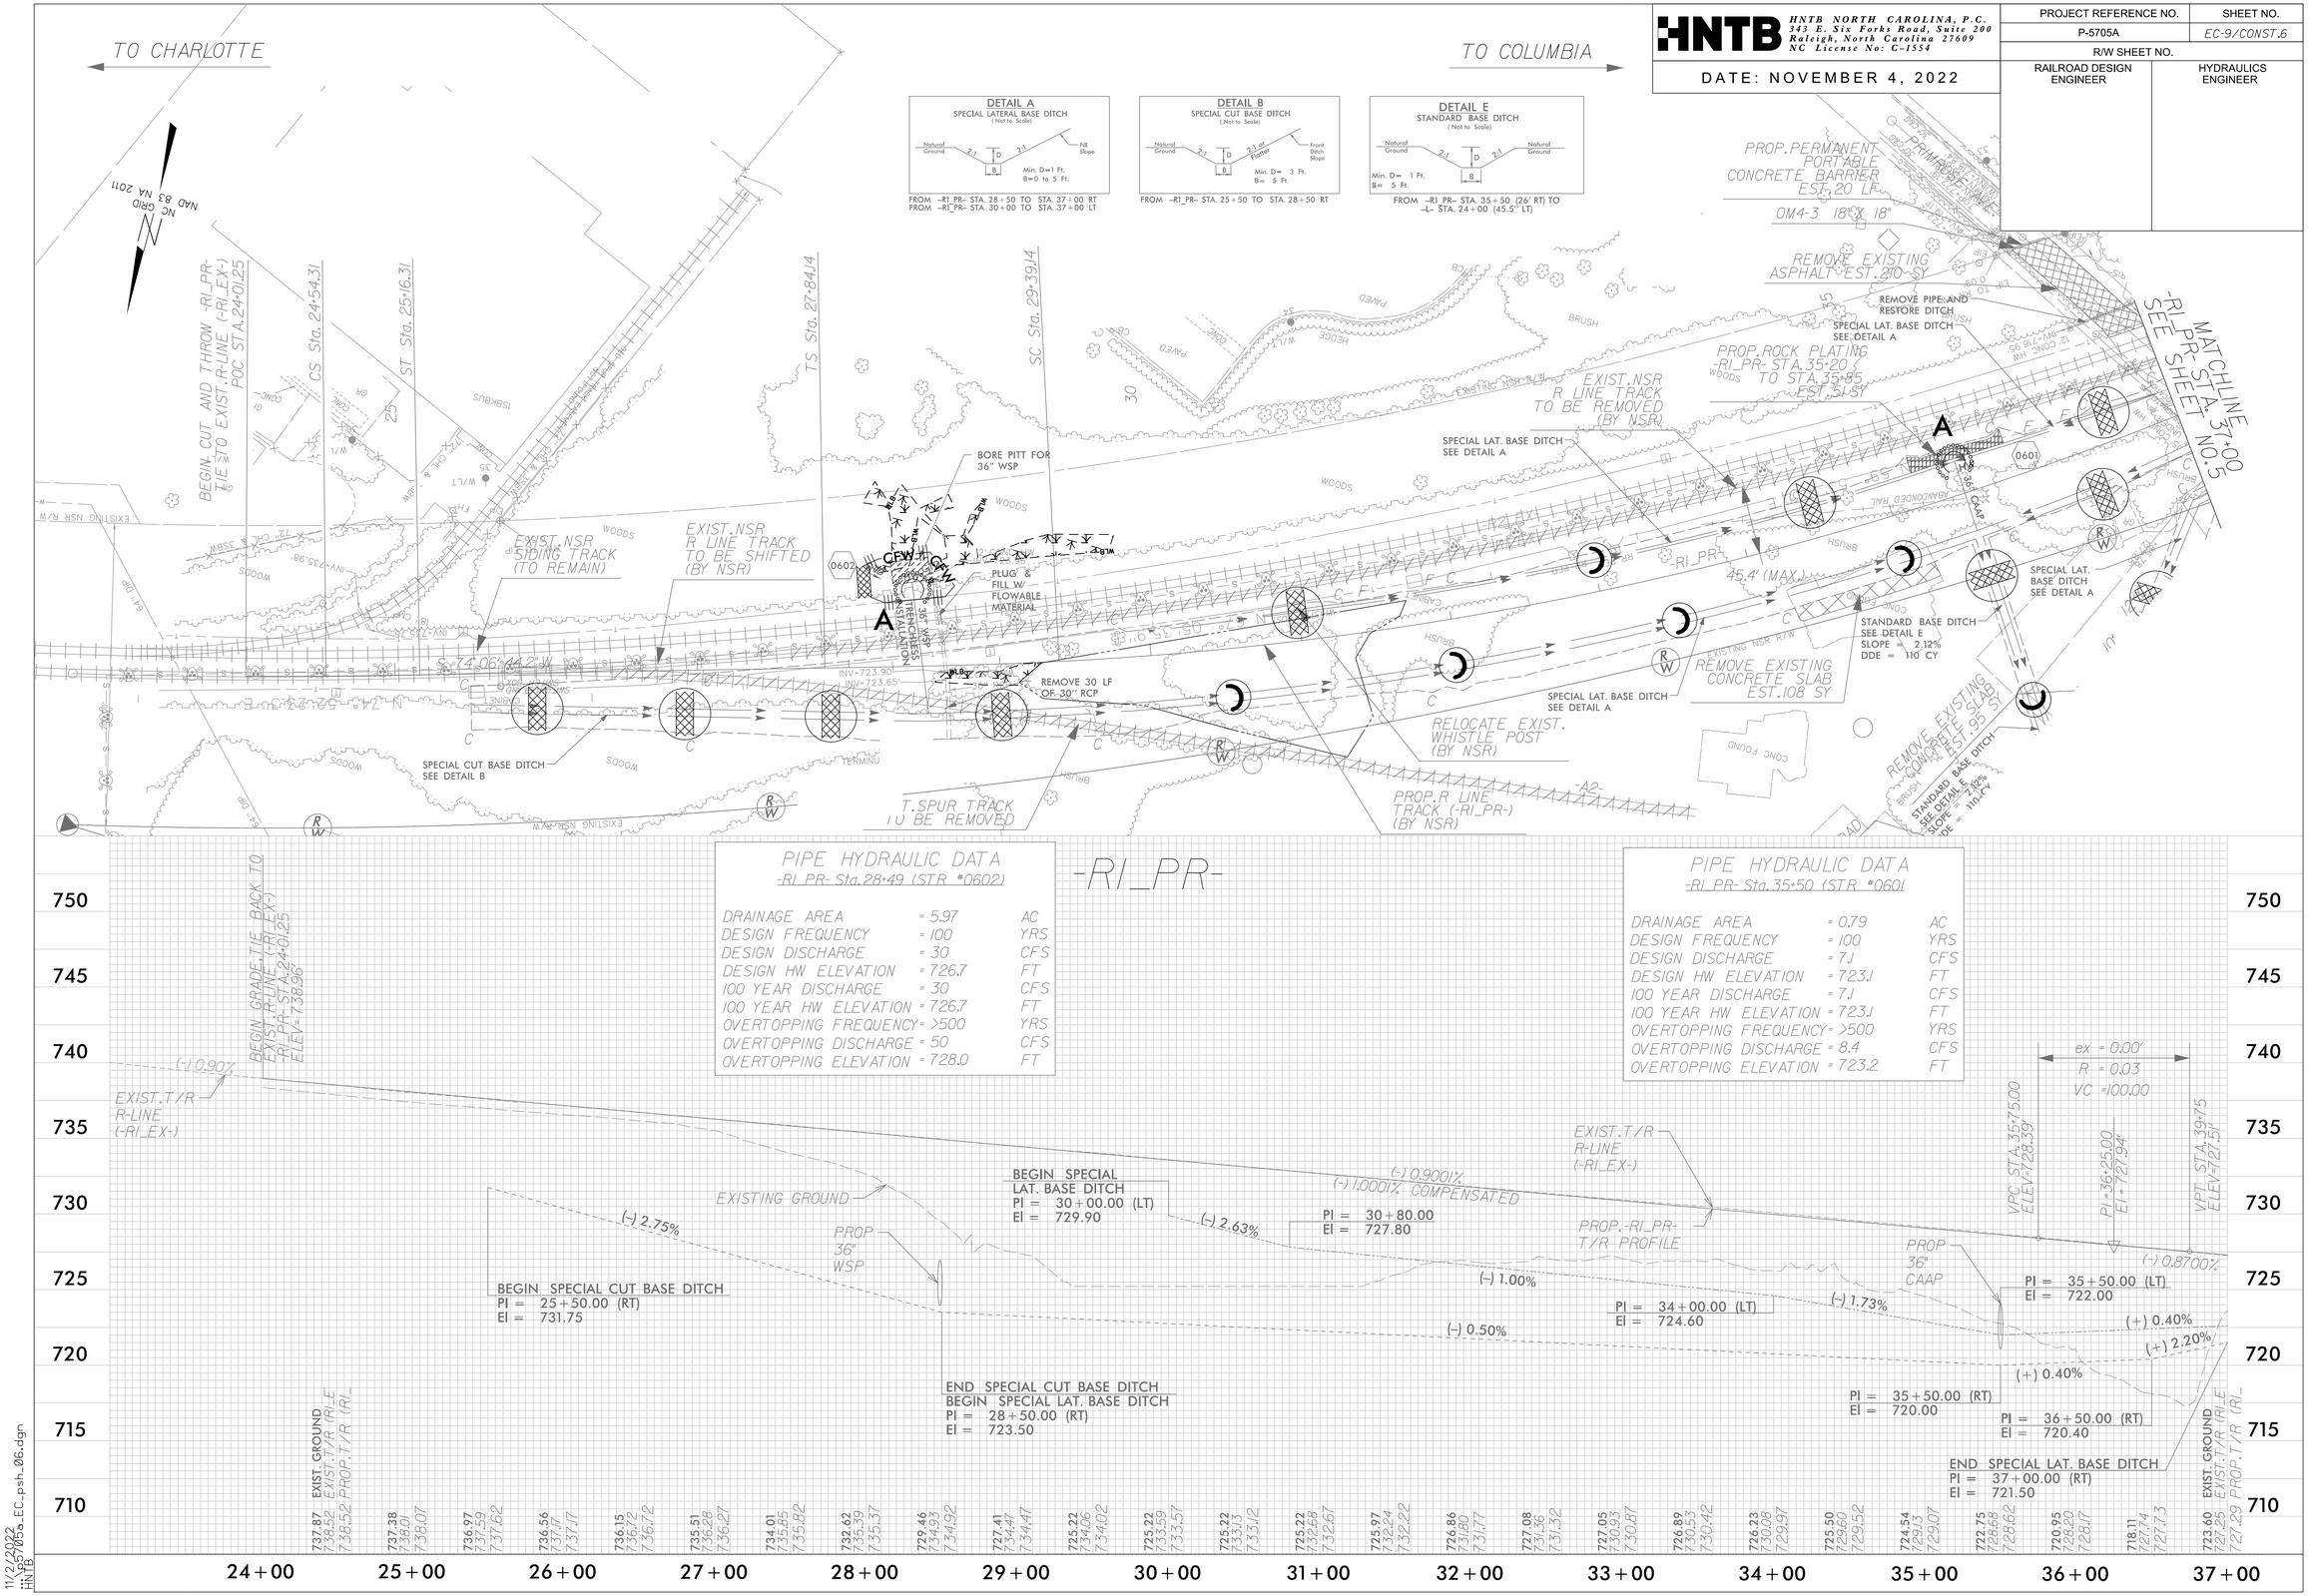

11/2/2022
P-5705_EC_psh_06.dgn
HNTB