PROJ. REFERENCE NO.	SHEET NO.
P-5705A	X-16

0 5 10

NOTE:

THE TYPICAL SECTIONS TAKE PRECEDENCE OVER THE CROSS SECTIONS. CROSS SECTIONS ARE INCLUDED FOR REFERENCE ONLY

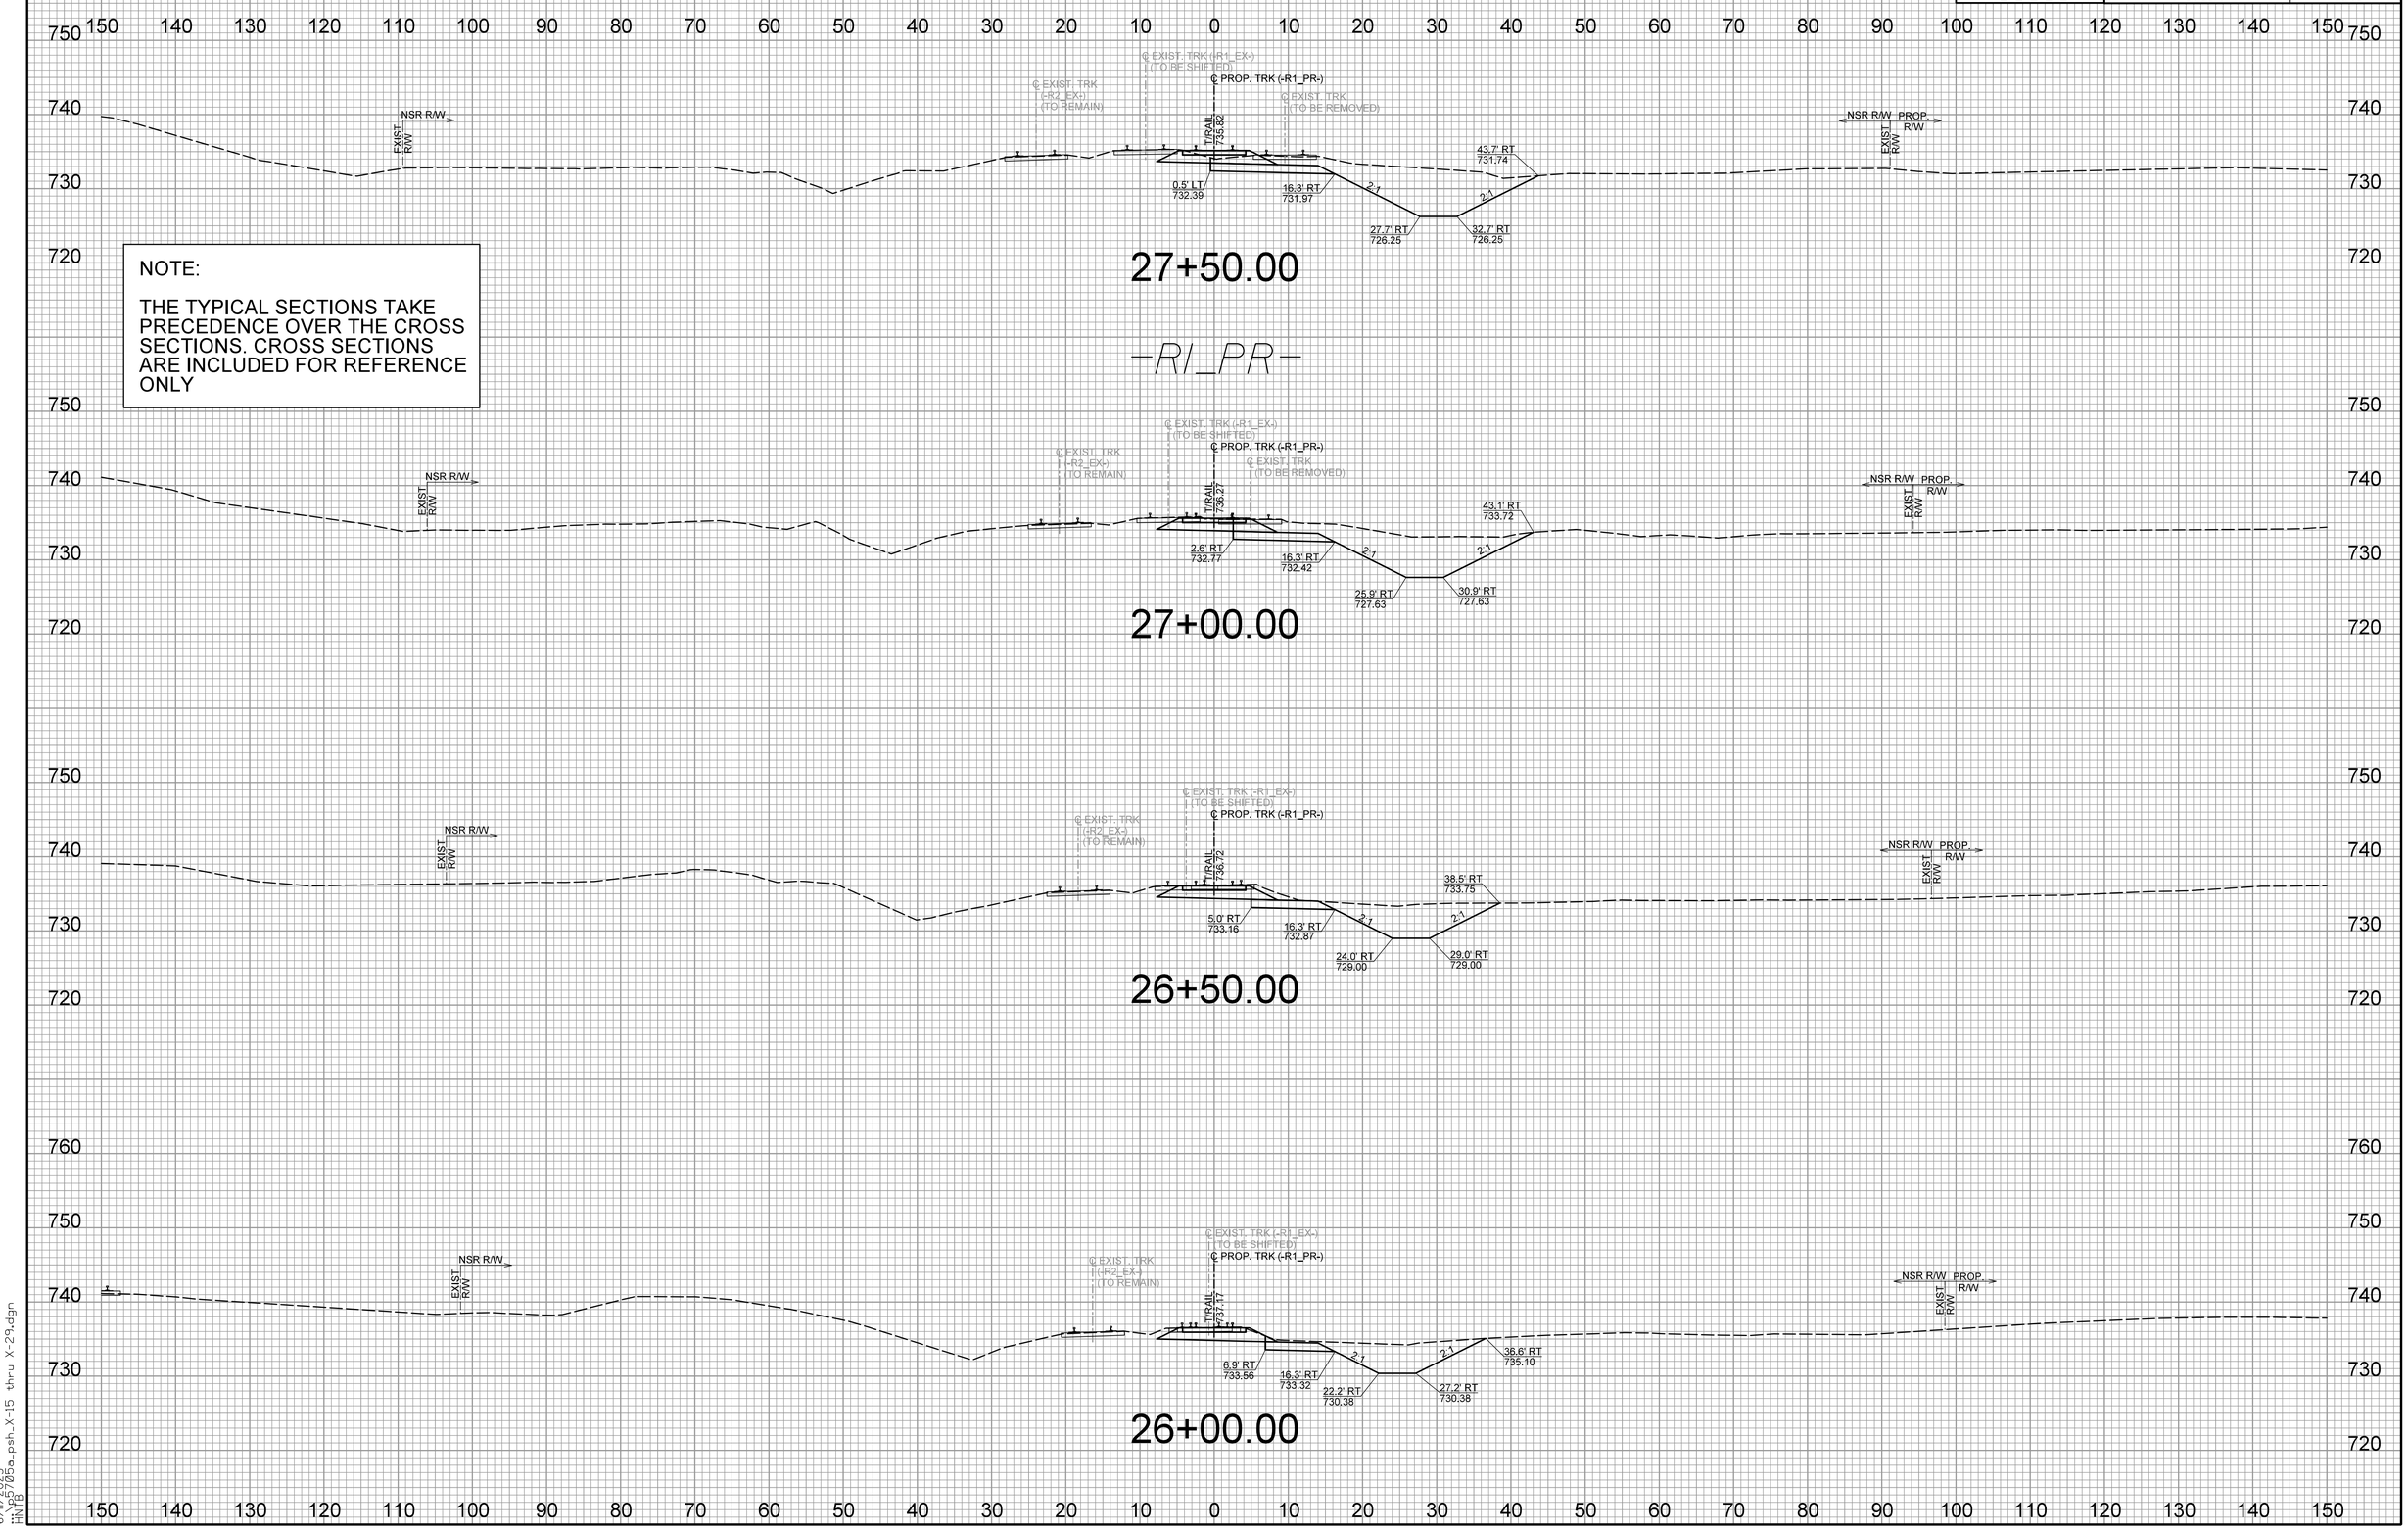

6/11/2023
P-5705a_psh_X15 thru X29.dgn
HNTB