EXISTING AND PROPOSED SIGNS
I-40 MILEPOST 416.4 TO 417.3

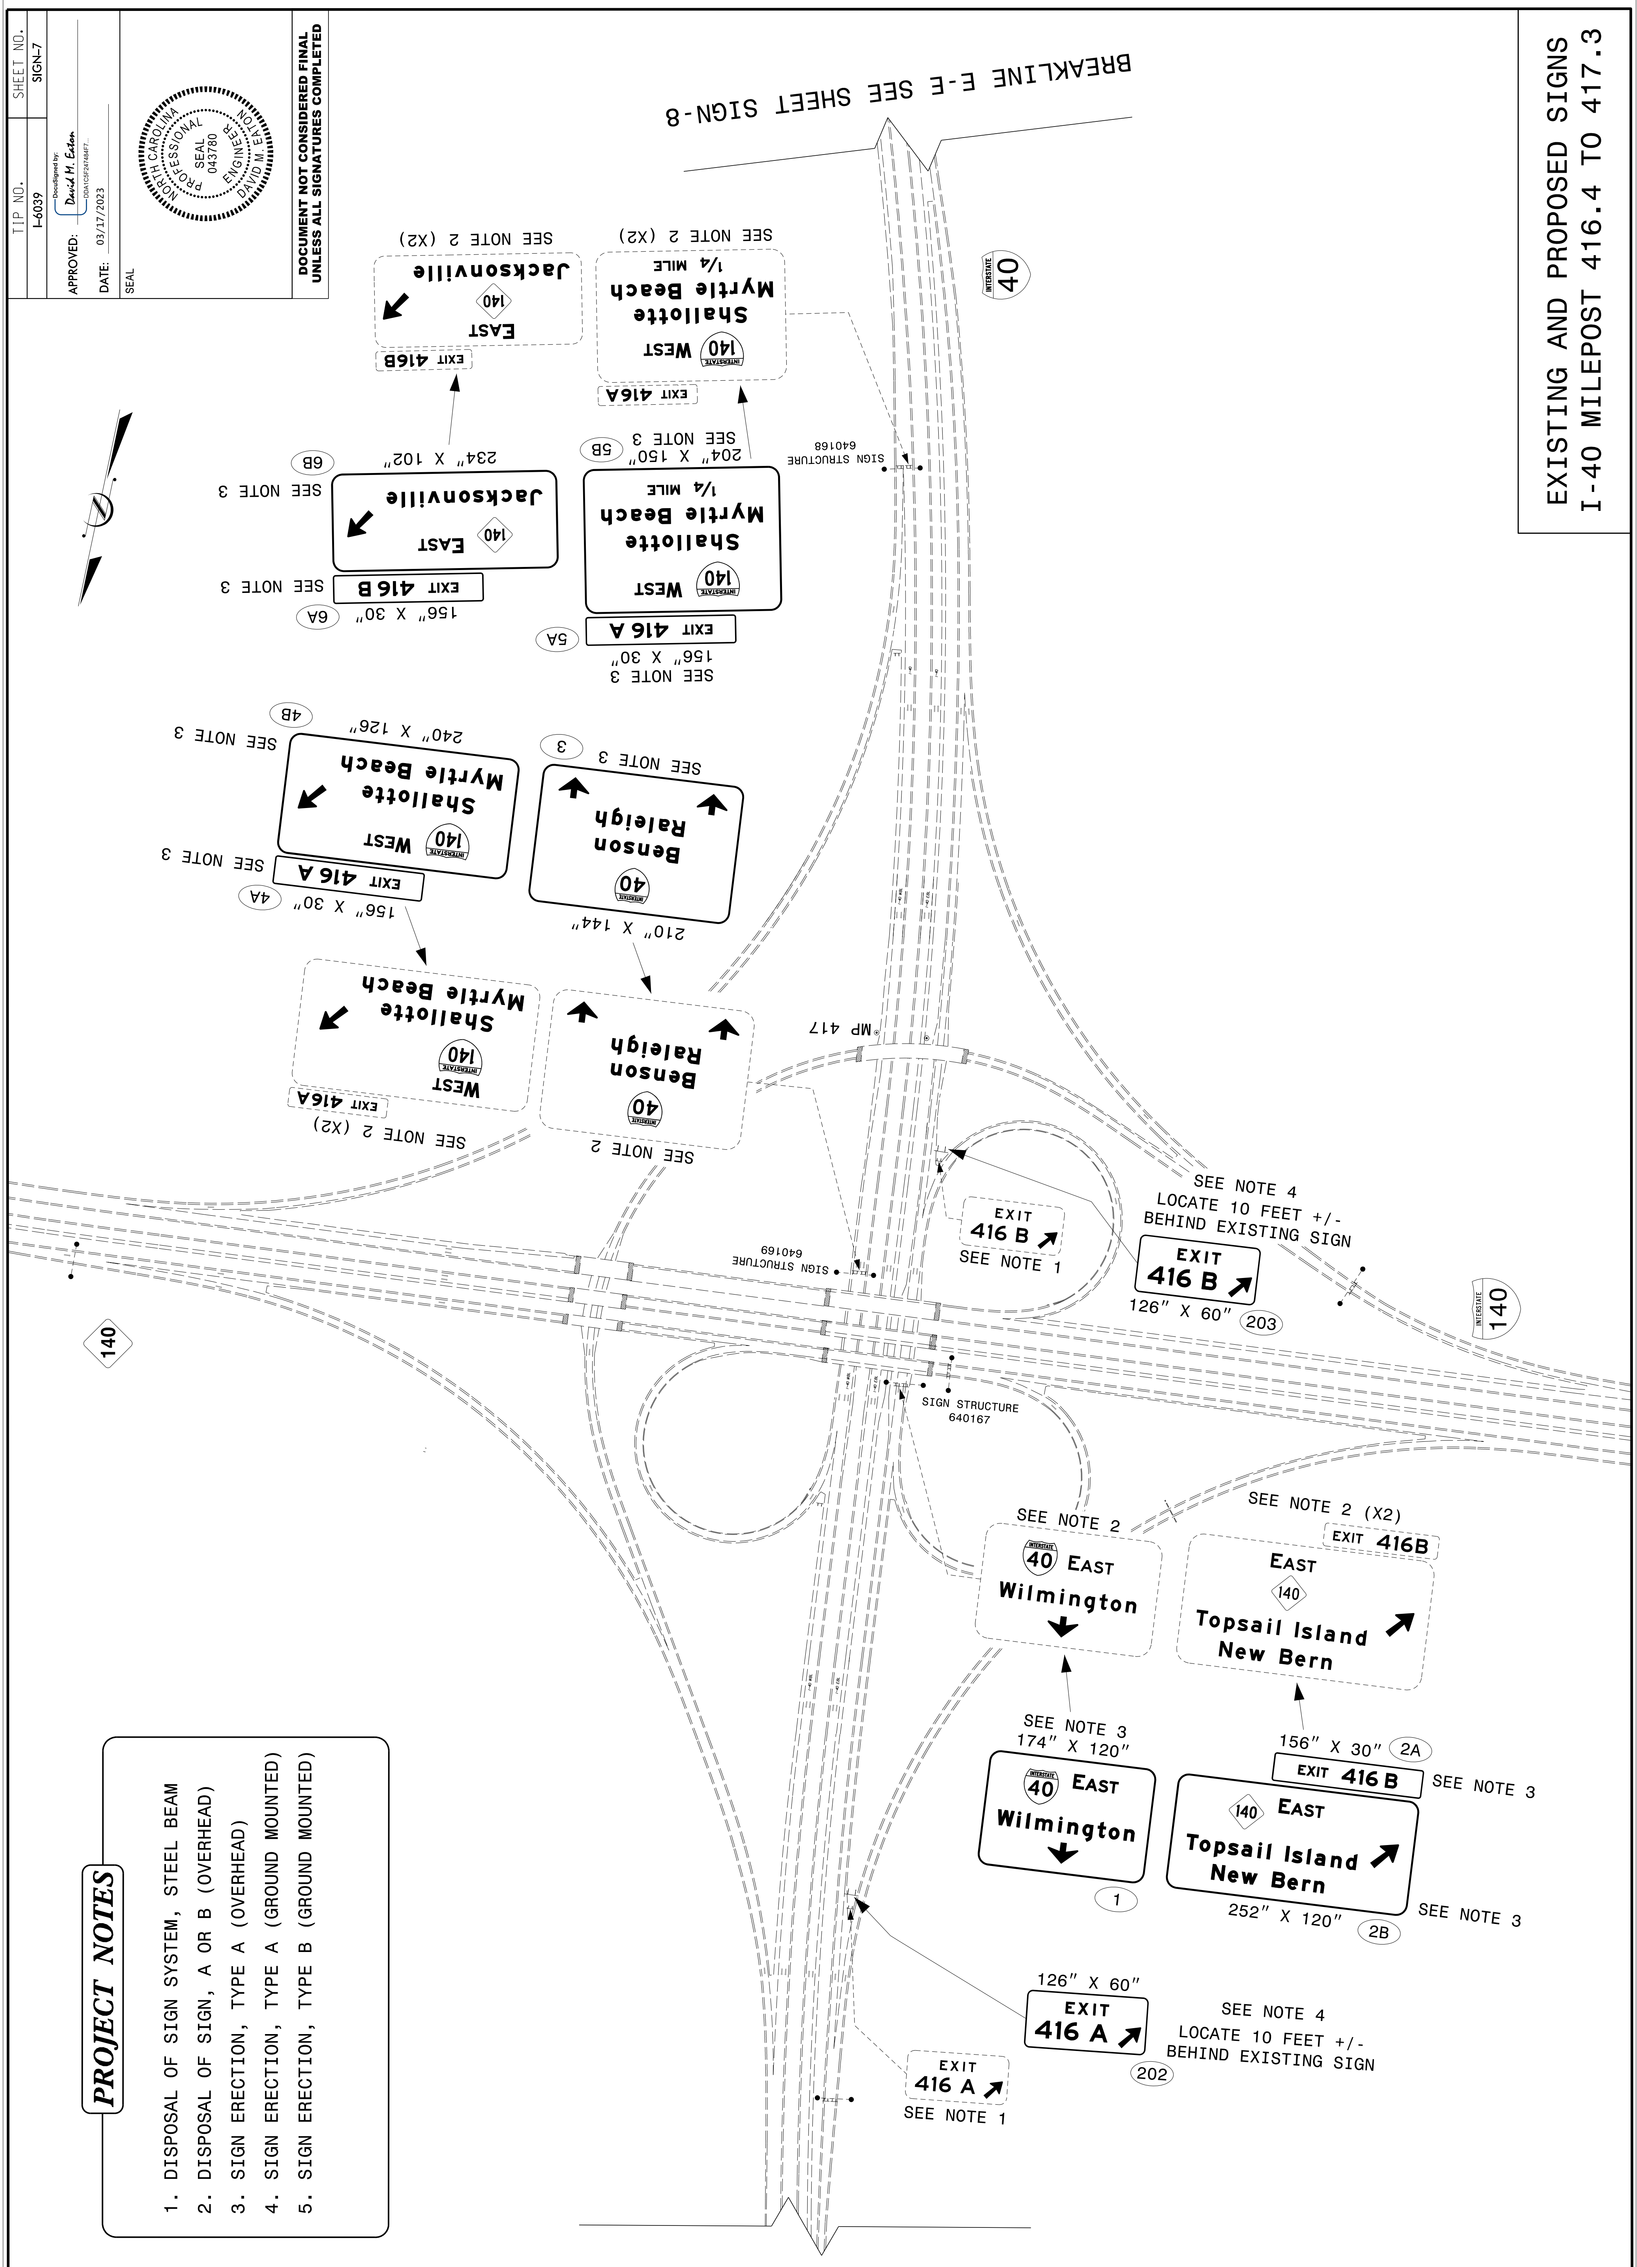

PROJECT NOTES

1. DISPOSAL OF SIGN SYSTEM, STEEL BEAM
2. DISPOSAL OF SIGN, A OR B (OVERHEAD)
3. SIGN ERECTION, TYPE A (OVERHEAD)
4. SIGN ERECTION, TYPE A (GROUND MOUNTED)
5. SIGN ERECTION, TYPE B (GROUND MOUNTED)

TIP NO.	SHEET NO.
I-6039	SIGN-7

APPROVED: David H. Eaton (DocuSigned by: DAHCDF2474A47...)

DATE: 03/17/2023

SEAL

NORTH CAROLINA PROFESSIONAL SEAL 045780 ENGINEER DAVID H. EATON

DOCUMENT NOT CONSIDERED FINAL UNLESS ALL SIGNATURES COMPLETED

03/17/23
C:\Users\stuff\16039_16036\140 Maintenance\16039-Sign7.dgn
User:meaton