DocuSign Envelope ID: 1E0E78E0-503B-4DAD-B892-61FEBBE2FF61

PROJECT REFERENCE NO.	SHEET NO.
U-5748	2B-5
R/W SHEET NO.	

ROADWAY DESIGN ENGINEER

NORTH CAROLINA PROFESSIONAL SEAL 18470 ENGINEER EDWARD GLENN EDENS, JR.
Docu Signed by: Ed Edens
5A6D1CEAFFA4AB
3/7/2023

Prepared in the Office of: AECOM
NC FIRM LICENSE No: F-0342
5438 Wade Park Blvd., Suite 200
Raleigh, NC 27607
(919)461-1100

DOCUMENT NOT CONSIDERED FINAL UNLESS ALL SIGNATURES COMPLETED

INTERSECTION DETAIL SHEET

REVISIONS

5/14/99

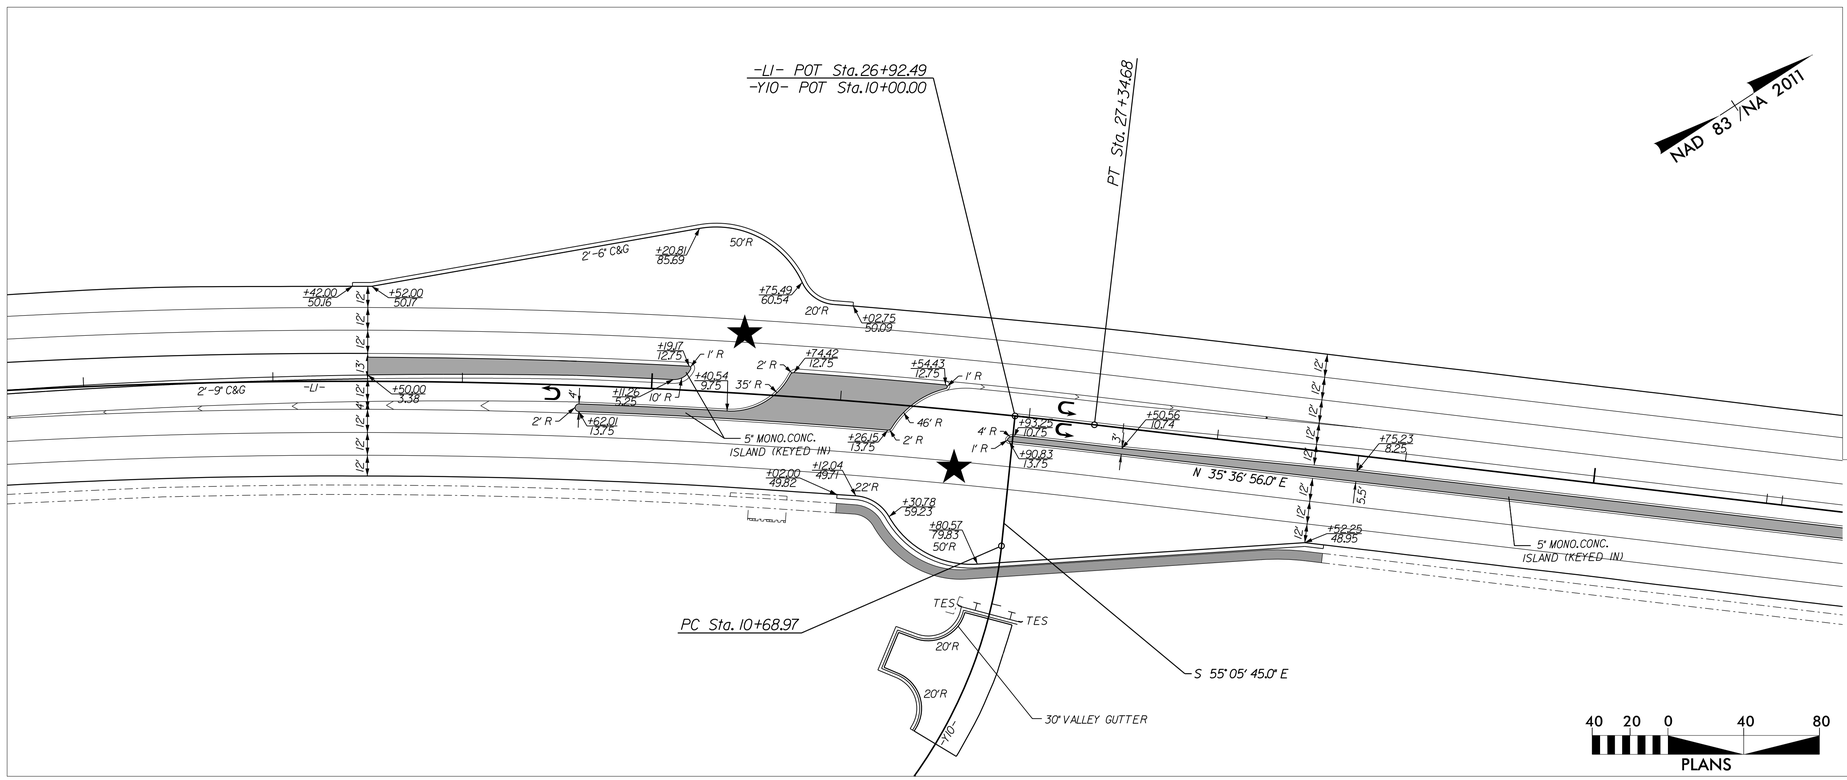

NOTE: SEE PAVEMENT MARKING PLANS FUR CURB RAMP LOCATIONS AND STATIONING

PAVEMENT REMOVAL

PROPOSED SIGNAL

FOR PLAN VIEW, SEE SHEET NO. 12
FOR -L1- PROFILE, SEE SHEET NO. 28
FOR -Y10- PROFILE, SEE SHEET NO. 31

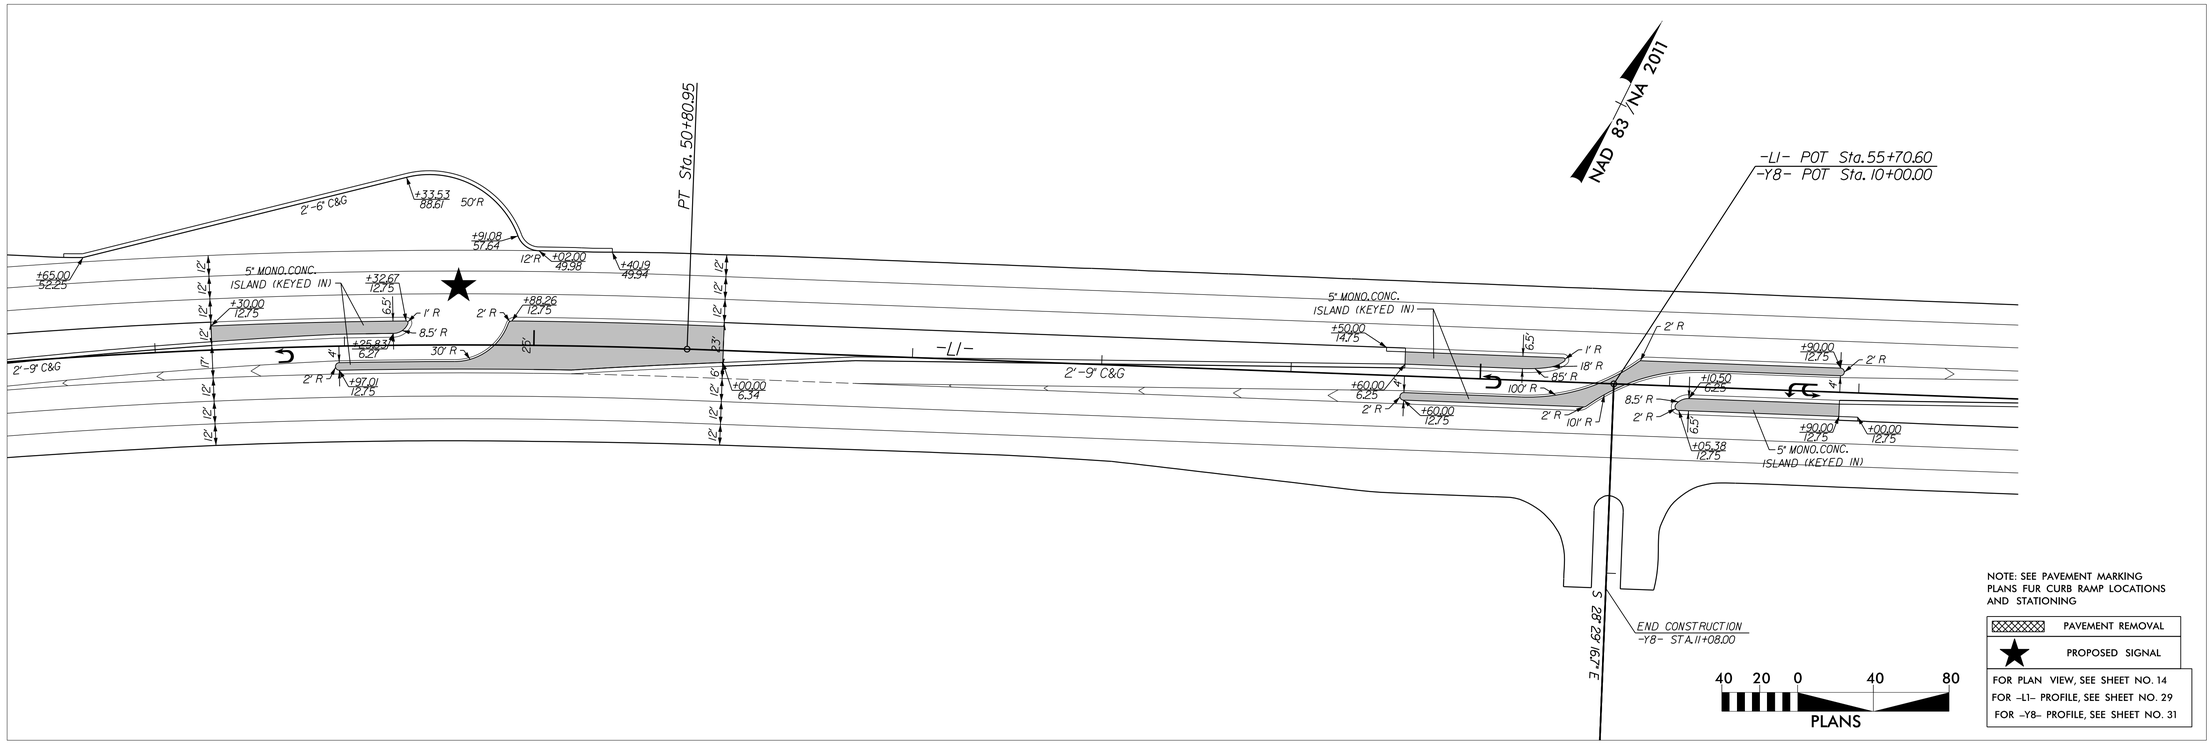

NOTE: SEE PAVEMENT MARKING PLANS FUR CURB RAMP LOCATIONS AND STATIONING

PAVEMENT REMOVAL

PROPOSED SIGNAL

FOR PLAN VIEW, SEE SHEET NO. 14
FOR -L1- PROFILE, SEE SHEET NO. 29
FOR -Y8- PROFILE, SEE SHEET NO. 31

2/2/2023
U5748_rdy_psh02B-5.dgn
elizabeth.hunter