DocuSign Envelope ID: 1E0E78E0-503B-4DAD-B892-61FEBBE2FF61

PROJECT REFERENCE NO.	SHEET NO.
U-5748	2N-2
R/W SHEET NO.	

ROADWAY DESIGN ENGINEER

NORTH CAROLINA PROFESSIONAL SEAL 18470 ENGINEER EDWARD GLENN EDENS, JR. Digitally signed by EDWARD GLENN EDENS, JR. 3/7/2023

DOCUMENT NOT CONSIDERED FINAL UNLESS ALL SIGNATURES COMPLETED

REVISIONS 8/17/99

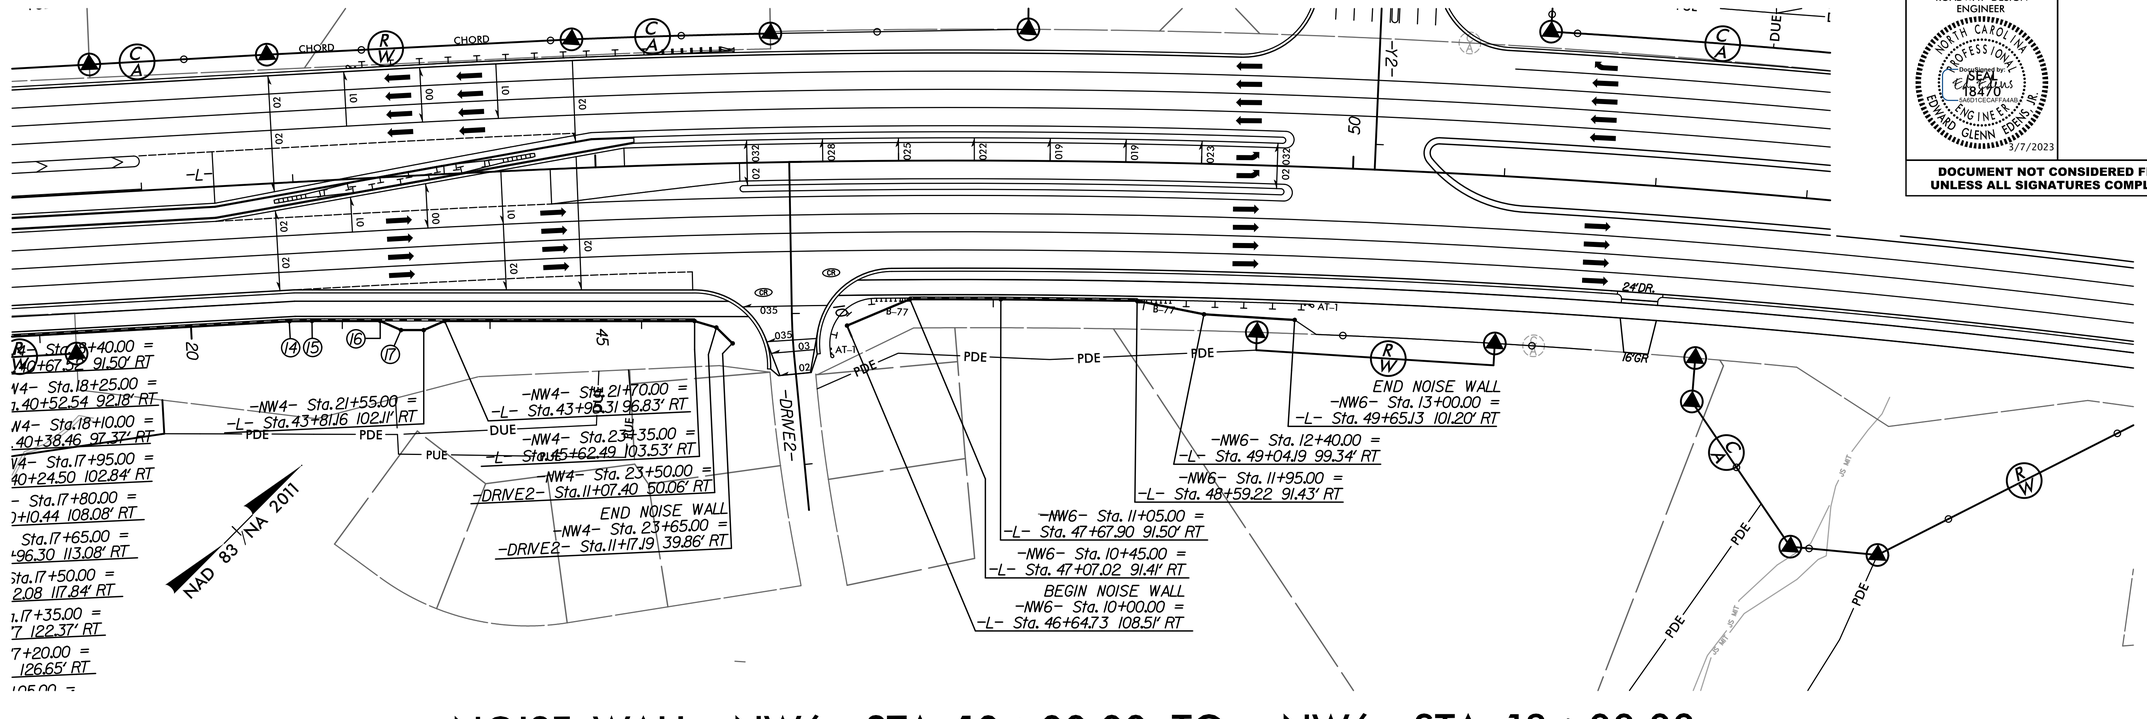

NOISE WALL –NW6– STA 10+00.00 TO –NW6– STA 13+00.00

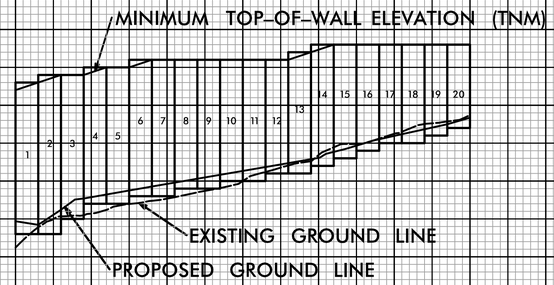

–NW6– DESIGN DATA						
PANEL NO.	1	2–3	4–5	6–12	13	14–20
TOP ELEV.	253′	254′	255′	256′	257′	258′
LENGTH	15′	30′	30′	105′	15′	105′

280 270 260 250 240 230 220 210 200

10+00 11+00 12+00 13+00

4:24:01 PM
G:\Projects\Communications\Bentley.com:AECOM_DS21_NA_2020\Documents\606097754-U-5748 Lgon Mill\900-CAD GIS\911_Planning\911.5_Design_Noise_Report\Noise Walls\U5748_rdy_psh_02N-2.dgn
Elizabeth.hunter