DocuSign Envelope ID: E15DB988-3057-414F-B28B-90C42B69FDC6

PROJ. REFERENCE NO.	SHEET NO.
U-5748	TMP-29

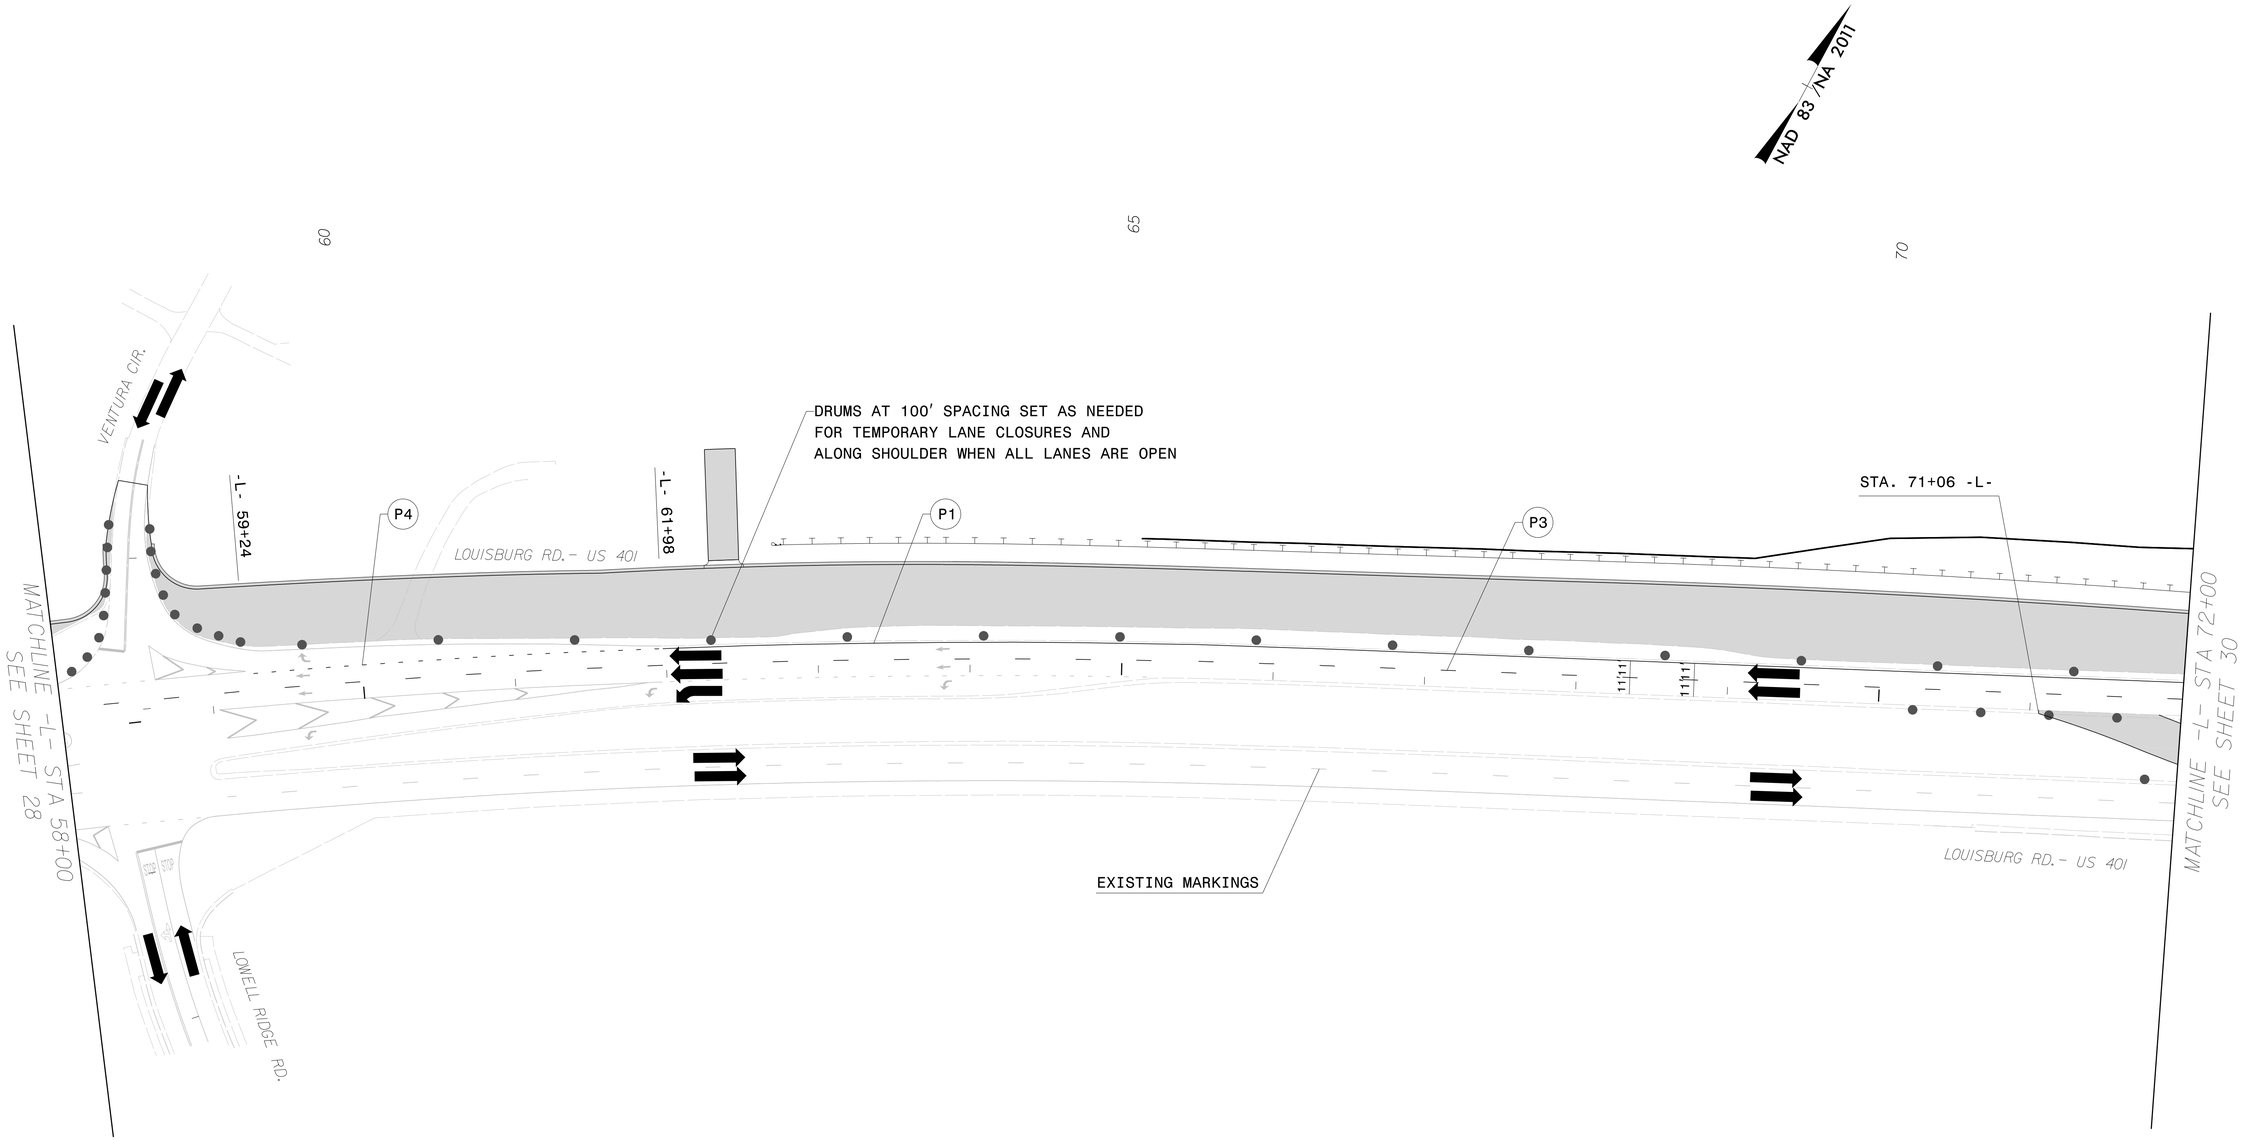

AECOM
NC Firm License No.: F-0342
5438 Wade Park Boulevard
Suite 200 Raleigh, NC 27607
Phone: 919-461-1100

APPROVED: _____

DATE: _____

NORTH CAROLINA PROFESSIONAL SEAL 18122 ENGINEER JEFFREY A. KOONTZ

DocuSigned by: Jeffrey A. Koontz
3/7/2023

DOCUMENT NOT CONSIDERED FINAL UNLESS ALL SIGNATURES COMPLETED

DIVISION OF HIGHWAYS · STATE OF NORTH CAROLINA · DEPARTMENT OF TRANSPORTATION · WORK ZONE TRAFFIC CONTROL

PHASE II DETAIL

1/9/2023
pw:\\aecom-na-pw.bentley.com:AECOM_DS2_NA_2020\Documents\60609754-U-5748 Ligon Mill\900-CAD GIS\910_CAD\70_NCDOT_TIP\Traffic\TrafficControl\TCP\200_U5748_tc_TMP_29_Ph2.dgn
User:elizabeth.hunter