PROJECT REFERENCE NO.	SHEET NO.
U-5748	EC-06/CONST.6
R/W SHEET NO.	

Prepared in the Office of: AECOM — NC FIRM LICENSE Not F-0342, 5438 Wade Park Blvd, Suite 200, Raleigh, NC 27607, (919) 854-6200 - (919) 854-6259(FAX)

50 25 0 50 100
PLANS

NOTE: PLACE TEMPORARY ROCK SEDIMENT DAMS TYPE – B AND TEMPORARY ROCK SILT CHECKS TYPE – A AT DRAINAGE OUTLETS.

NOTE: UTILIZE FABRIC INSERT INLET PROTECTION DEVICES IN LIEU OF ROCK INLET SEDIMENT TRAPS TYPE C IN AREAS WHERE WATER MAY POND ON ROAD OPEN TO LIVE TRAFFIC.
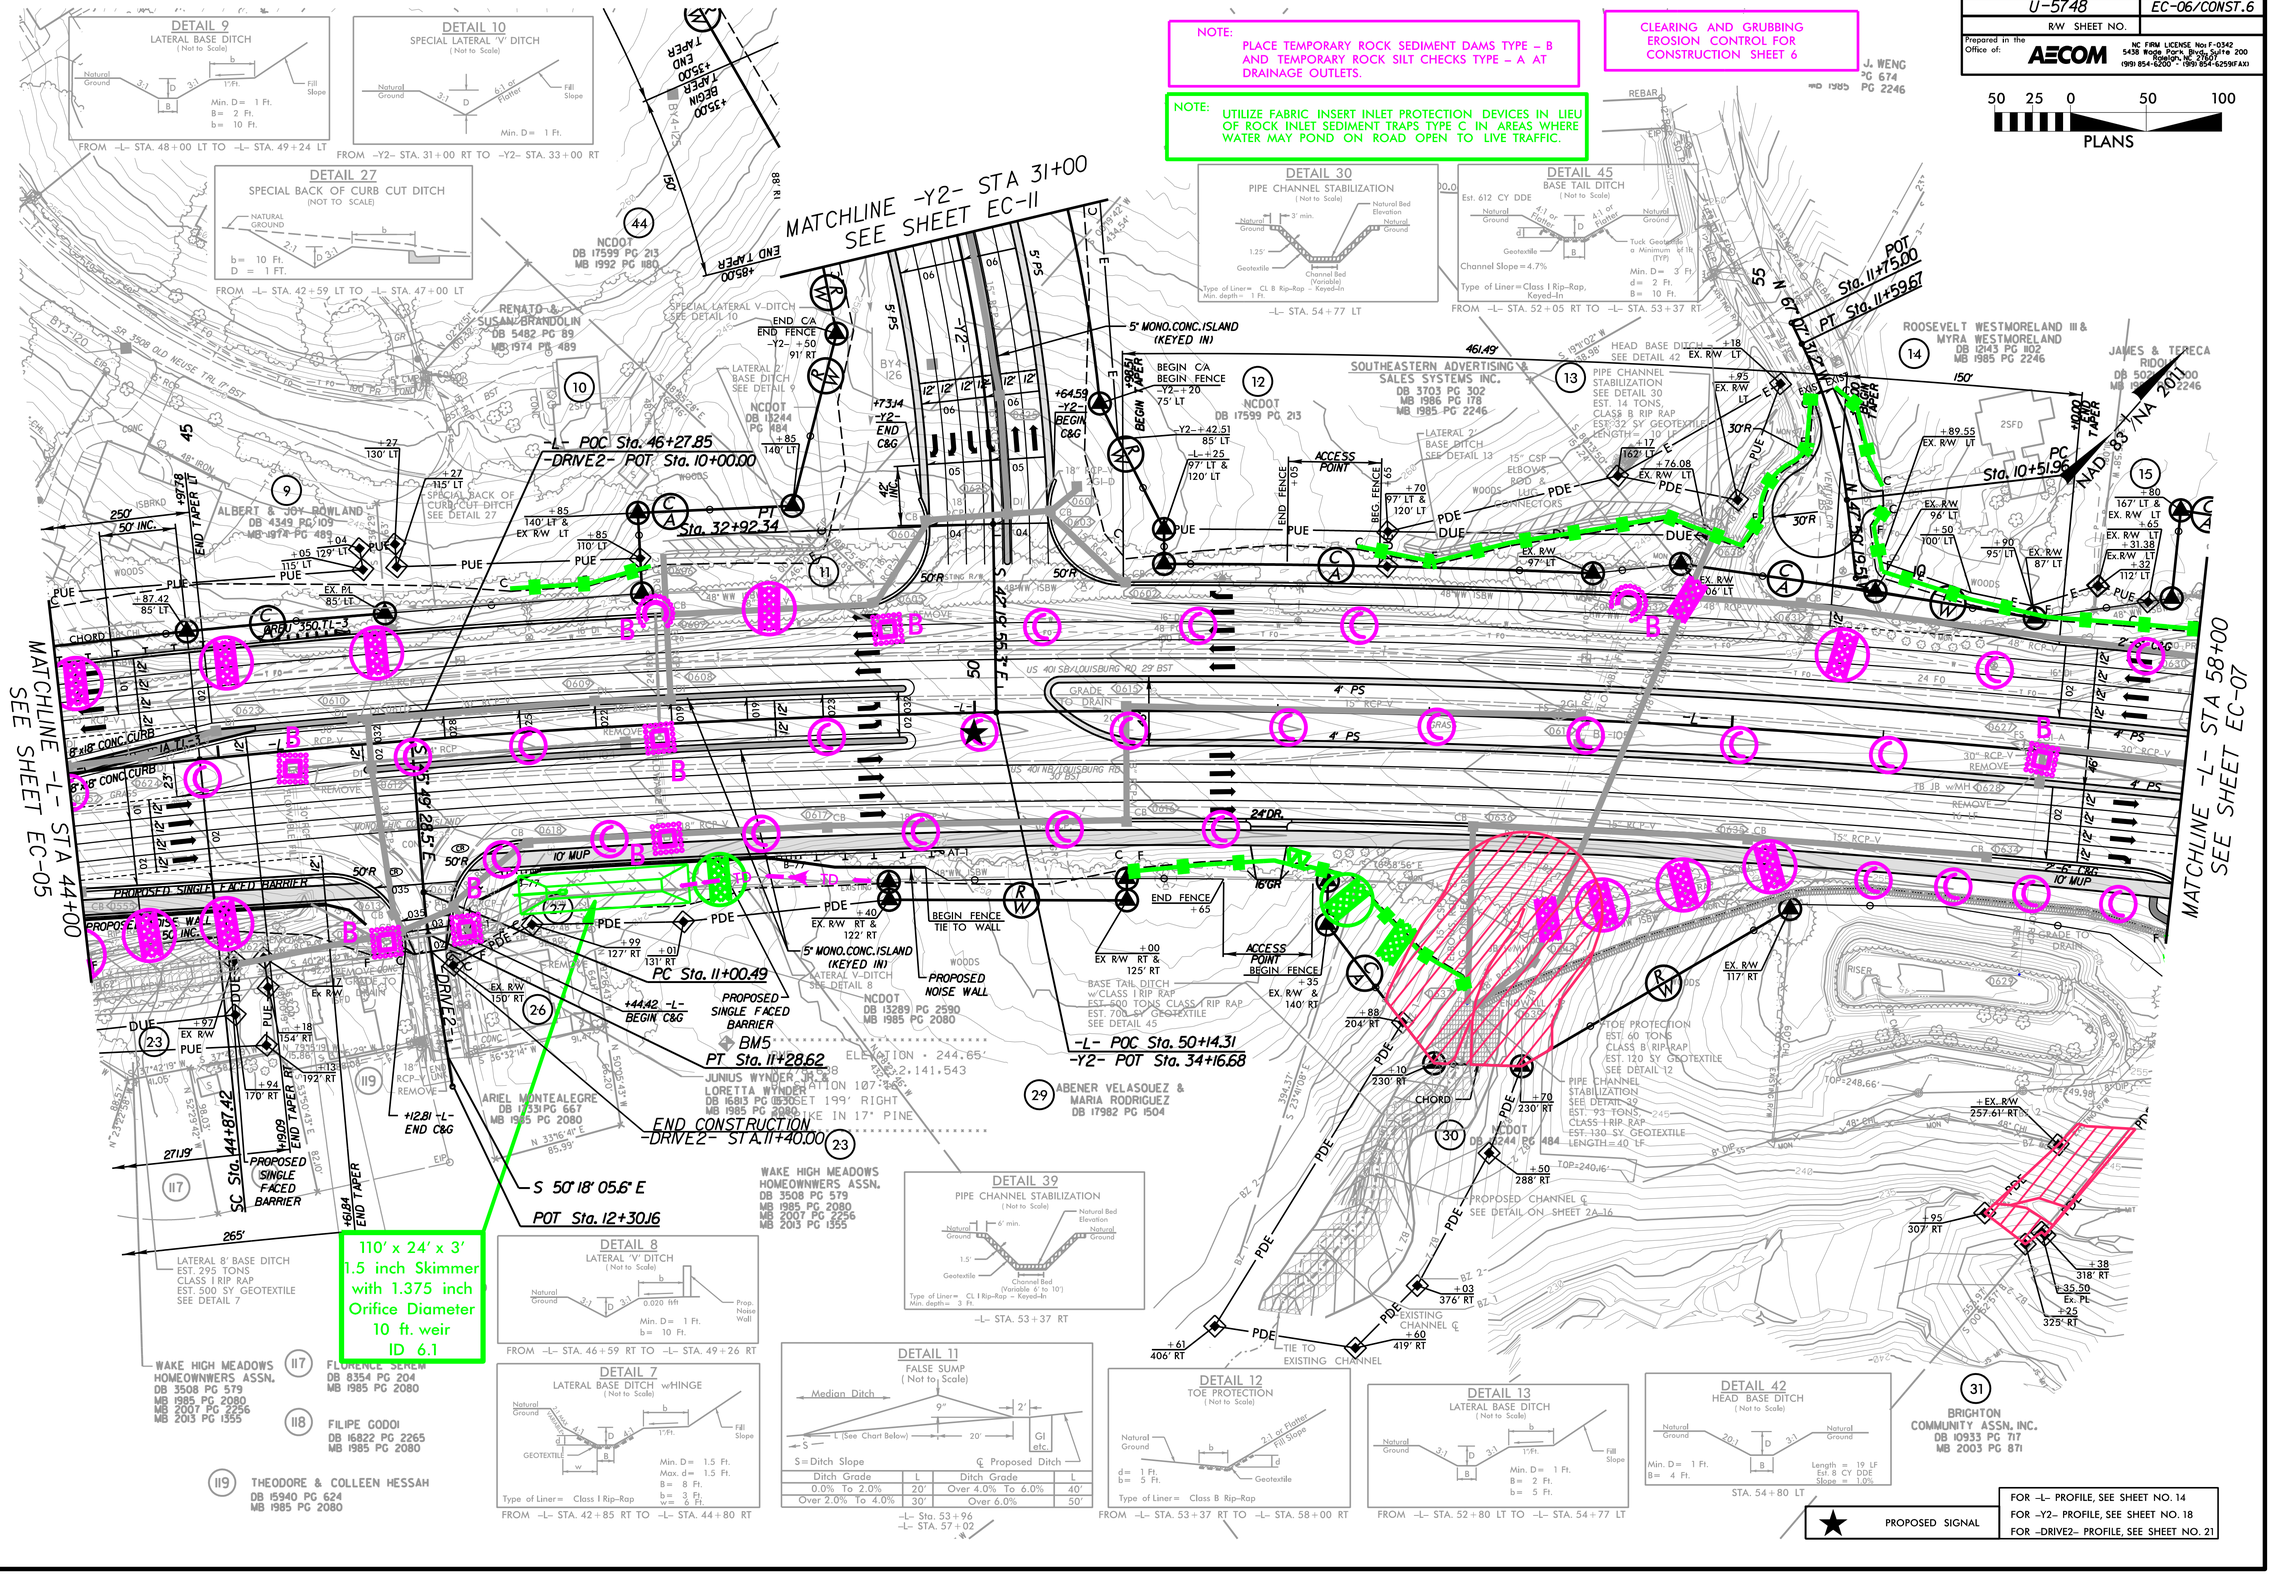
CLEARING AND GRUBBING EROSION CONTROL FOR CONSTRUCTION SHEET 6