DocuSign Envelope ID: 764A1ECC-8EEF-413E-8A93-2EA31CE938CD

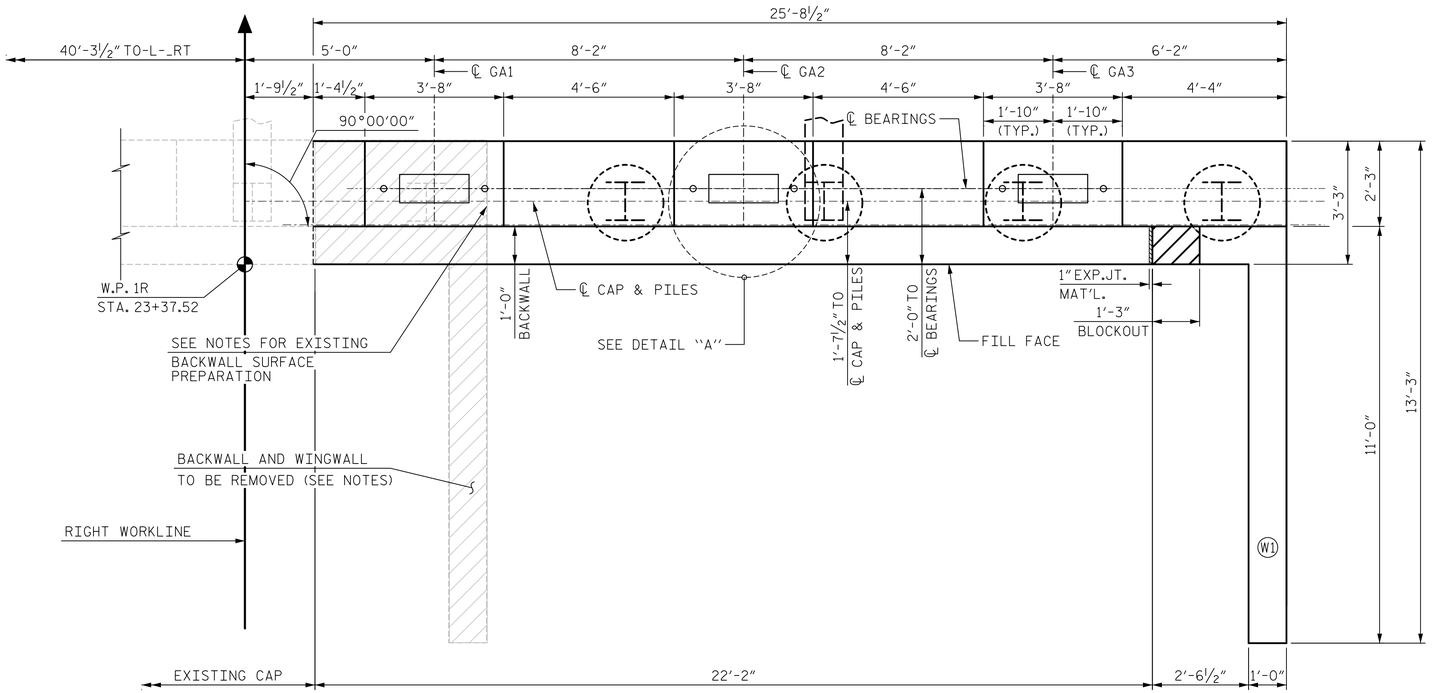

PLAN

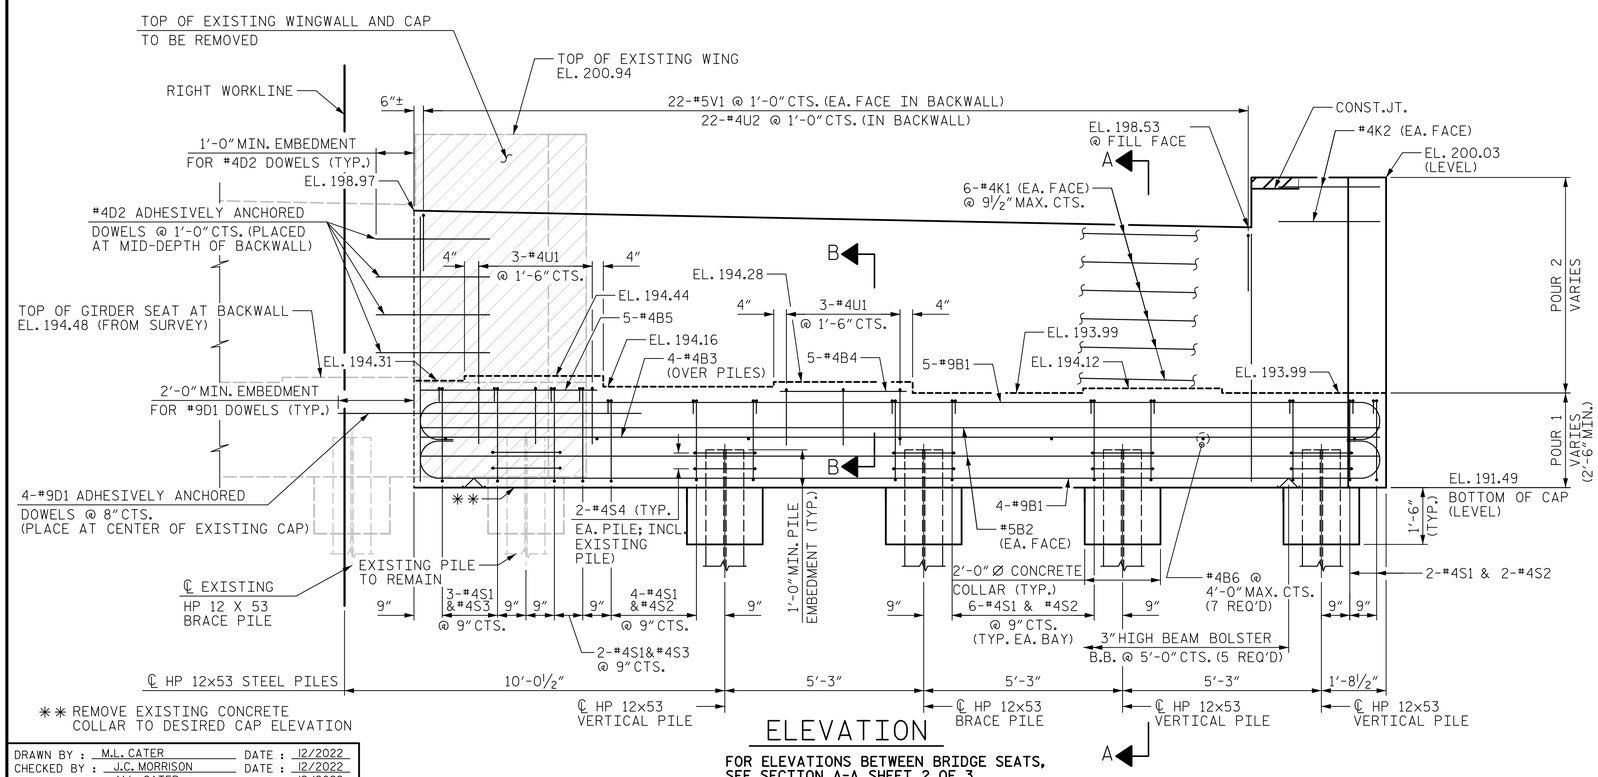

** REMOVE EXISTING CONCRETE COLLAR TO DESIRED CAP ELEVATION

ELEVATION

FOR ELEVATIONS BETWEEN BRIDGE SEATS, SEE SECTION A-A, SHEET 2 OF 3

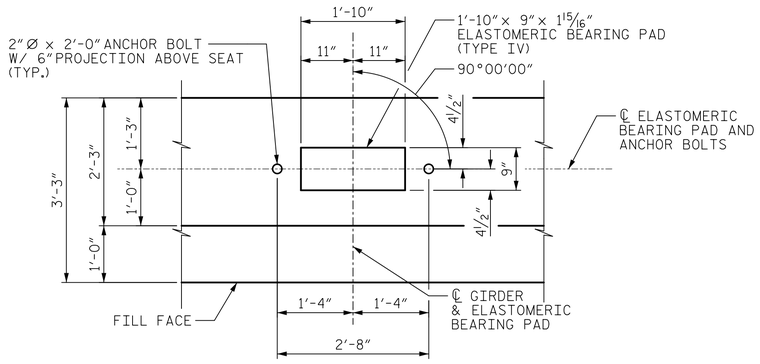

DETAIL "A"

NOTES:

FOR ADDITIONAL NOTES AND PILE SPLICE DETAILS, SEE SHEET 3 OF 3.

FOR WINGWALL DETAILS AND SECTION A-A SEE SHEET 2 OF 3.

INDICATES 3:12 PILE BATTER IN DIRECTION SHOWN.

DENOTES LIMIS OF REMOVAL OF EXISTING CAP, BACKWALL AND WINGWALL

PROJECT NO. U-5748

WAKE COUNTY

STATION: 24+88.00 -L-

SHEET 1 OF 3

AECOM
AECOM TECHNICAL SERVICES OF NC, INC.
5438 WADE PARK BOULEVARD, SUITE 200
RALEIGH, NC 27607
(919) 854-6200 www.aecom.com
AECOM License No. F-0342

NORTH CAROLINA PROFESSIONAL SEAL 030474 ENGINEER JOHN C. MORRISON

DocuSigned by: John C. Morrison 2/10/2023 A2FDE142C82F4AB...

DOCUMENT NOT CONSIDERED FINAL UNLESS ALL SIGNATURES COMPLETED

STATE OF NORTH CAROLINA
DEPARTMENT OF TRANSPORTATION
RALEIGH

SUBSTRUCTURE

END BENT 1

(NORTHBOUND LANES)

REVISIONS						SHEET NO.
NO.	BY:	DATE:	NO.	BY:	DATE:	S1-36
1			3			TOTAL SHEETS
2			4			119

DRAWN BY : M.L. CATER	DATE :	12/2022
CHECKED BY : J.C. MORRISON	DATE :	12/2022
DESIGNED BY : M.L. CATER	DATE :	12/2022
DESIGN CHECKED BY : J.C. MORRISON	DATE :	12/2022

USER: cater.m
DGN: pw:\\aecom-nc-pw.bentley.com:AECOM_DSD_NA_2020\Documents\60609754-U-5748 Upon MIN\900-CAD GIS\90_CADD_NCDOT_TIP\Structures\04 Drawings\40_073_U-5748_SMU_EBJ_S(-36_9(102)
DATE: 2/9/2023
TIME: 12:40:06 PM