DocuSign Envelope ID: 764A1ECC-8EEF-413E-8A93-2EA31CE938CD

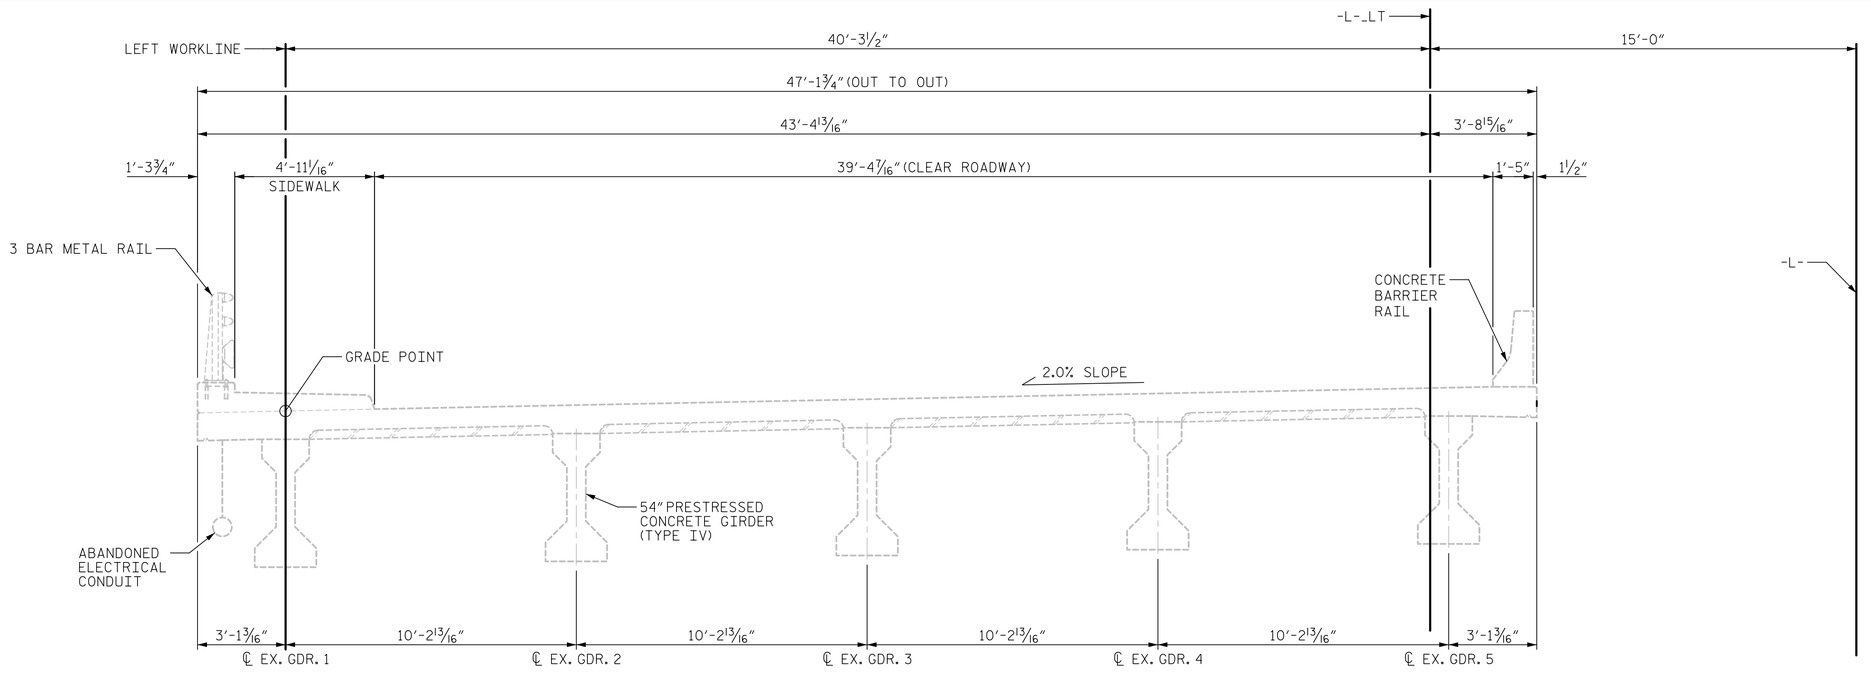

EXISTING STRUCTURE
(SPANS A & B)

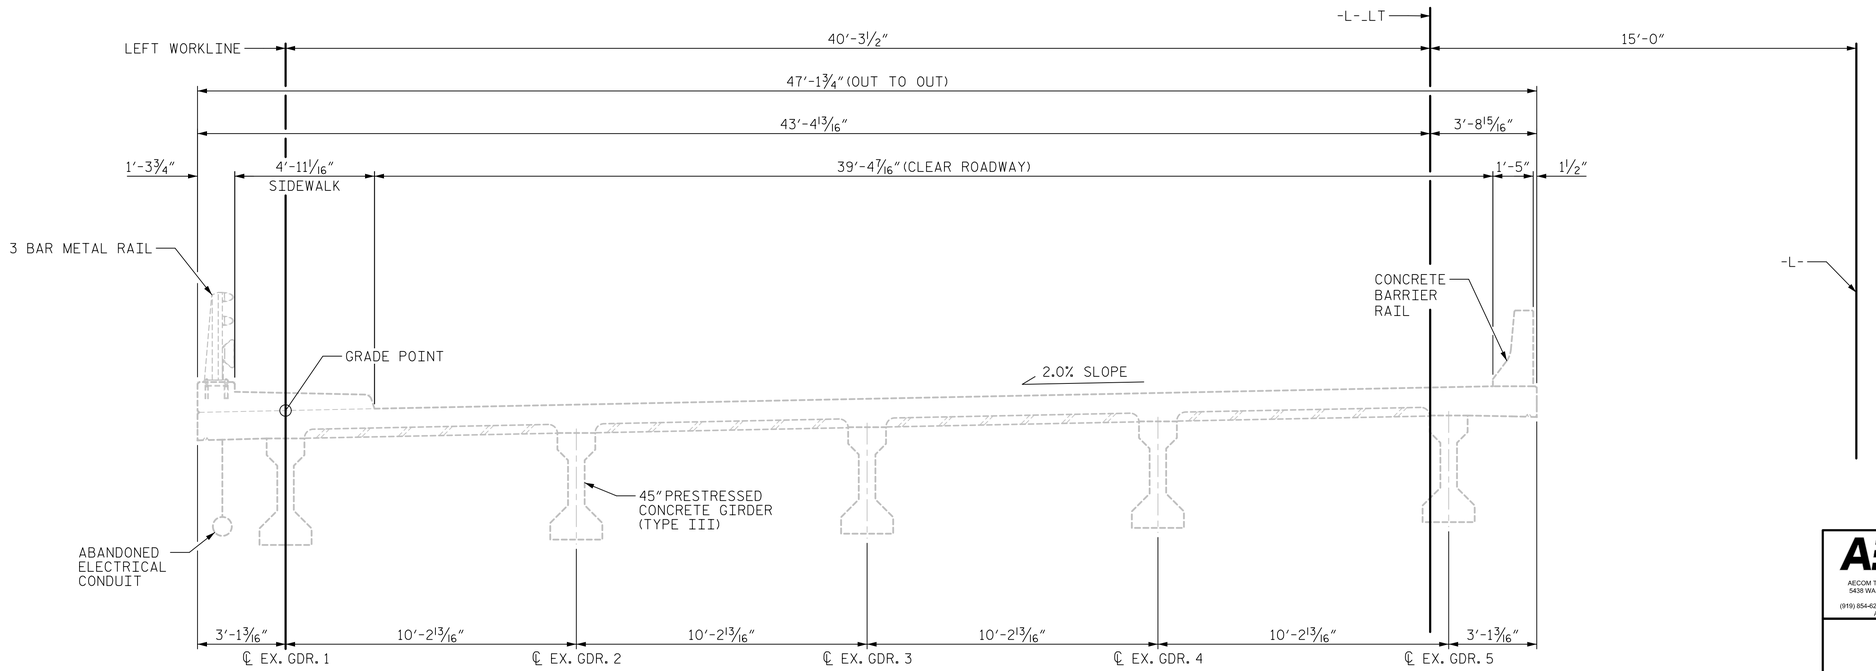

EXISTING STRUCTURE
(SPANS C & D)

PROJECT NO. U-5748

WAKE COUNTY

STATION: 24+88.00 -L-

SHEET 1 OF 4

AECOM
AECOM TECHNICAL SERVICES OF NC, INC.
5438 WADE PARK BOULEVARD, SUITE 200
RALEIGH, NC 27607
(919) 854-6200 www.aecom.com
AECOM License No. F-0342

NORTH CAROLINA PROFESSIONAL SEAL 030474 ENGINEER JOHN C. MORRISON

DocuSigned by: John C. Morrison 2/10/2023
A2FDE142C82F4AB...

STATE OF NORTH CAROLINA
DEPARTMENT OF TRANSPORTATION
RALEIGH

CONSTRUCTION SEQUENCE

(SOUTHBOUND LANES)

REVISIONS						SHEET NO.
NO.	BY:	DATE:	NO.	BY:	DATE:	S2-06
1			3			TOTAL SHEETS
2			4			119

DRAWN BY :	M.L. CATER	DATE :	09/2020
CHECKED BY :	J.C. MORRISON	DATE :	09/2020
DESIGNED BY :	D. RITACCO	DATE :	09/2020
DESIGN CHECKED BY :	J.C. MORRISON	DATE :	09/2020

DOCUMENT NOT CONSIDERED FINAL UNLESS ALL SIGNATURES COMPLETED

DATE: 2/9/2023
TIME: 12:59:34 PM

USER: cafer.m
DGN: pw:\\aecom-nc-pwbentley.com:AECOM_DSD_NA_2020\Documents\60609754-U-5748 Upon Mill\900-CAD GIS\900_CADD_NCDOT_TIP\Structures\04 Drawings\402_013_U-5748_SMU_SE01_S2-06_3903