DocuSign Envelope ID: 764A1ECC-8EEF-413E-8A93-2EA31CE938CD

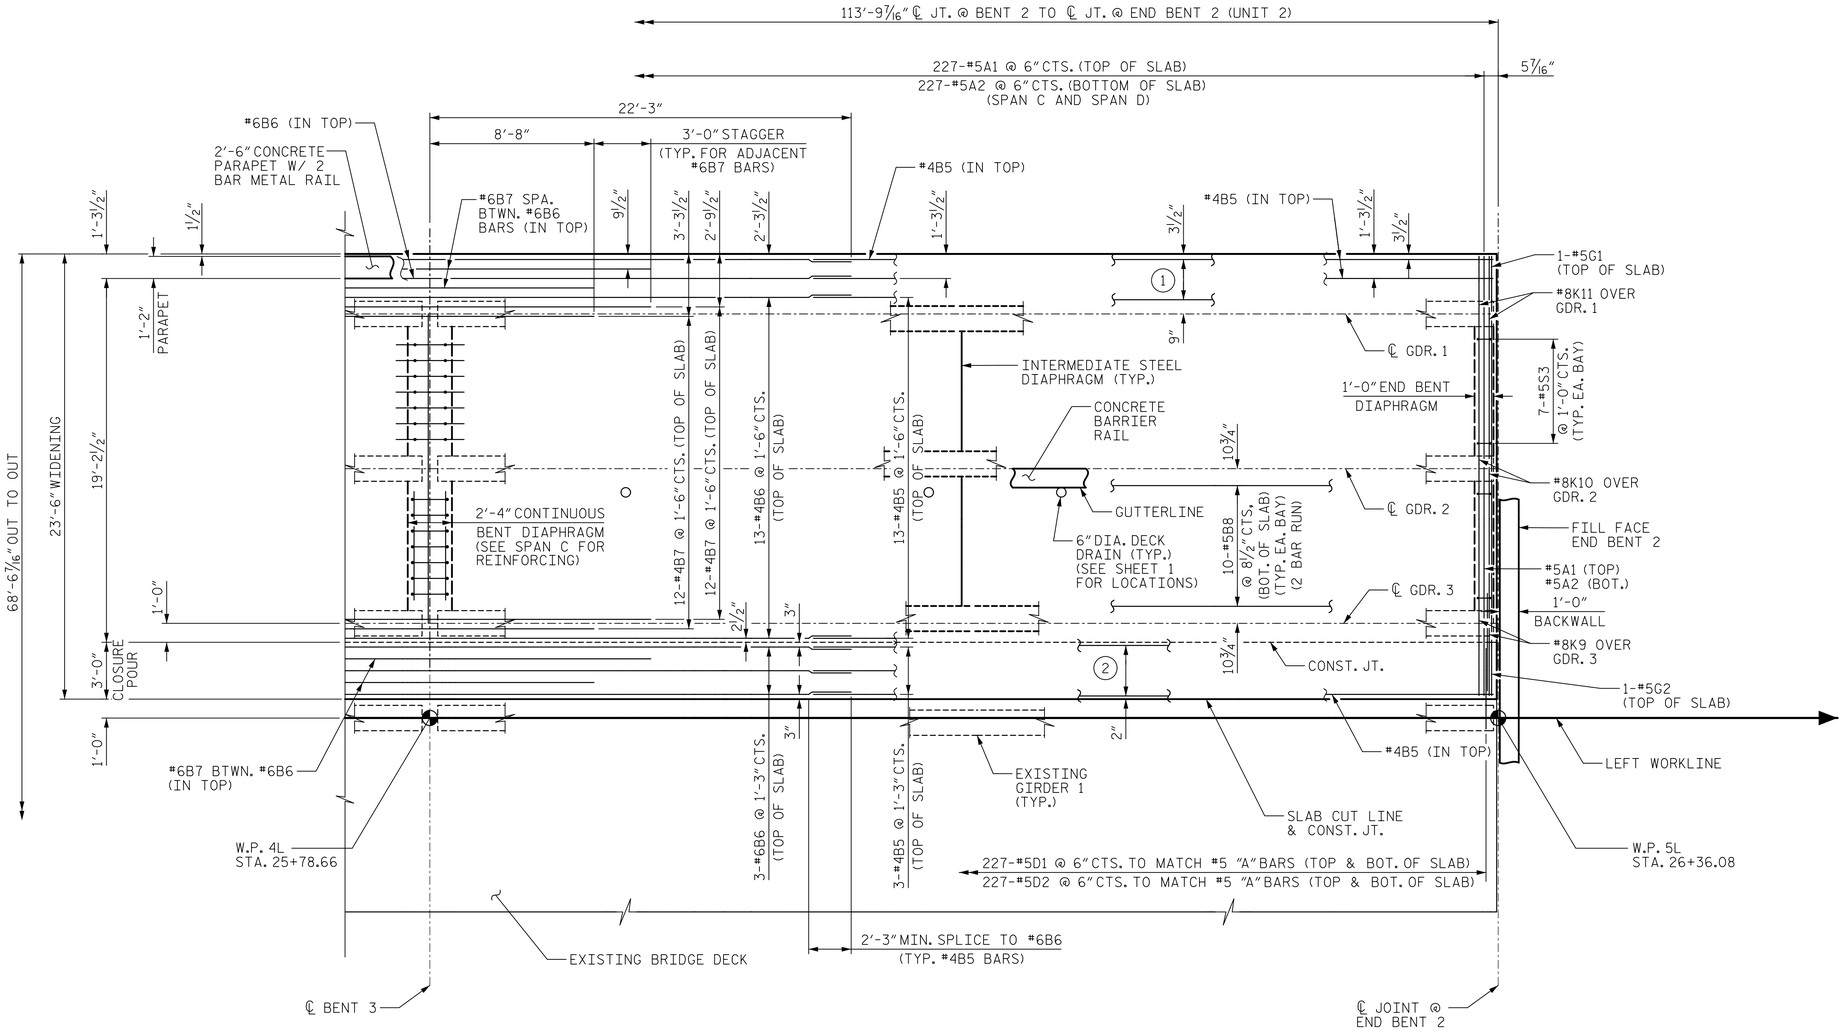

PLAN OF SPAN "D"

1. 4-#5B8 @ 8 1/2" CTS. (BOT. OF SLAB) (2 BAR RUN)
2. 5-#5B8 @ 8" CTS. (BOT. OF SLAB) (2 BAR RUN)

PROJECT NO. U-5748

WAKE COUNTY

STATION: 24+88.00 -L-

SHEET 4 OF 4

AECOM

AECOM TECHNICAL SERVICES OF NC, INC.
5438 WADE PARK BOULEVARD, SUITE 200
RALEIGH, NC 27607
(919) 854-6200 www.aecom.com
AECOM License No. F-0342

NORTH CAROLINA PROFESSIONAL SEAL 030474 ENGINEER JOHN C. MORRISON

DocuSigned by: John C. Morrison 2/10/2023
A2FDE142C82F4AB...

STATE OF NORTH CAROLINA
DEPARTMENT OF TRANSPORTATION
RALEIGH

SUPERSTRUCTURE

PLAN OF SPAN "D"

(SOUTHBOUND LANES)

REVISIONS						SHEET NO.
NO.	BY:	DATE:	NO.	BY:	DATE:	S2-16
1			3			TOTAL SHEETS
2			4			119

DOCUMENT NOT CONSIDERED FINAL UNLESS ALL SIGNATURES COMPLETED

DRAWN BY :	M. CATER	DATE :	11/2020
CHECKED BY :	J.C. MORRISON	DATE :	12/2022
DESIGNED BY :	D. RITACCO	DATE :	09/2020
DESIGN CHECKED BY :	J.C. MORRISON	DATE :	10/2020

DATE: 2/9/2023
TIME: 1:00:28 PM
USER: caterm
DGN: pw:\\aecom-na-pw.bentley.com:AECOM_DS2_NA_2020\Documents\60609754-U-5748 Ligon Mill\900-CAD GIS\910_CAD\70_NCDOT_TIP\Structures\04 Drawings\402_033_U-5748_SMU_S4_S2-16_9(013)