DocuSign Envelope ID: 488EA11F-2BF3-4B90-8632-72D2EE8D04FD

TIP NO.	SHEET NO.
B-5783	PMP-2

APPROVED: DocuSigned by: Zach Andrews — C6DD049932FC4FE...

DATE: 04/12/2023

SEAL

NORTH CAROLINA PROFESSIONAL SEAL 052554 ENGINEER ZACHERY P. ANDREWS

DOCUMENT NOT CONSIDERED FINAL UNLESS ALL SIGNATURES COMPLETED

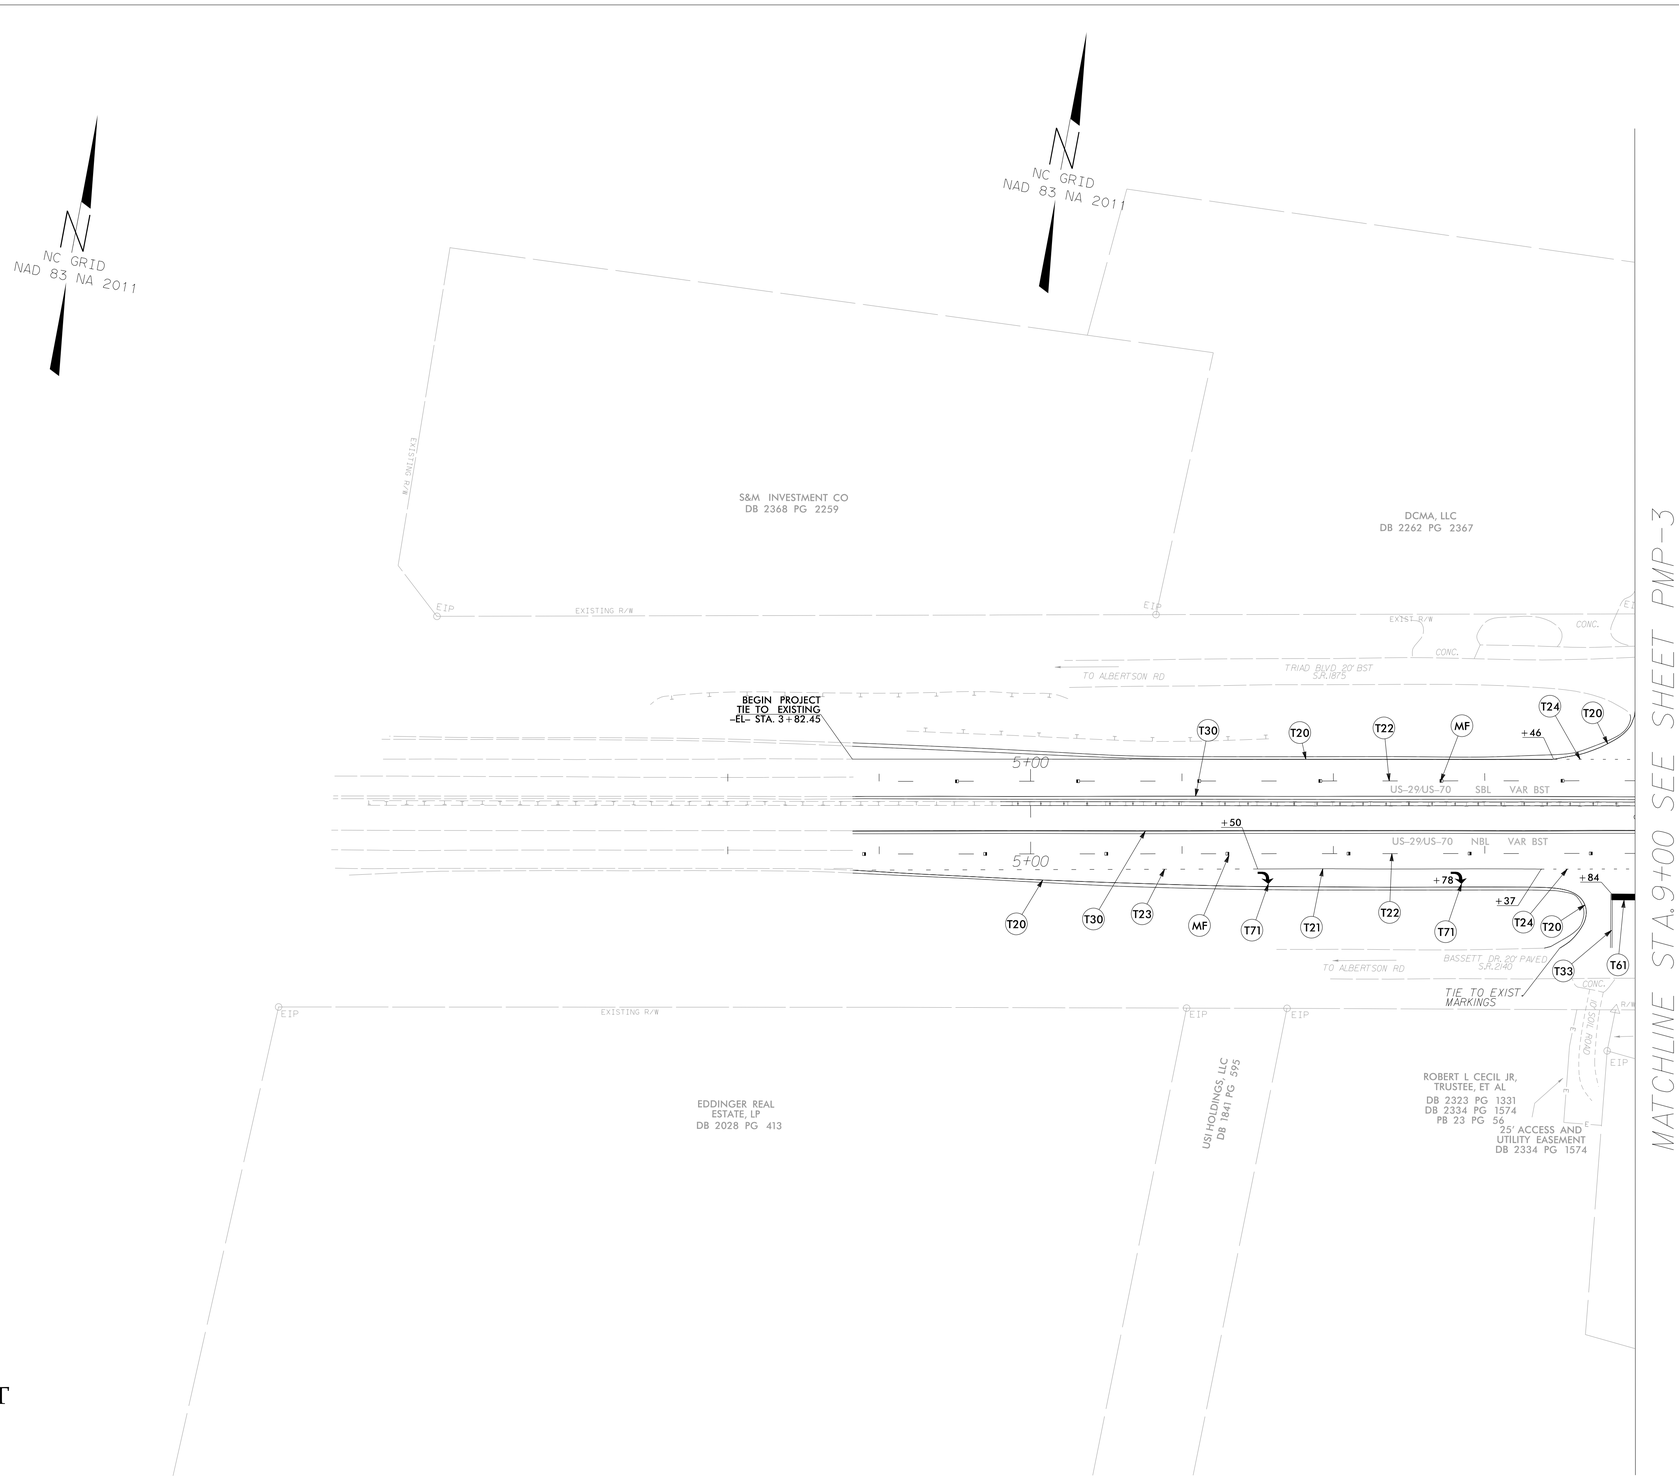

DAVENPORT
119 BROOKSTOWN AVE, SUITE PH-1
WINSTON-SALEM, NC 2701
336-744-1636 www.davenportworld.com
NCBELS FIRM LICENSE NO. C-2522

PAVEMENT MARKING PLAN

5:11:42 PM
Z:\2016\160905*NCDOT*B5783*US29-70@DESIGN@B5783@Traffic@Signing@CADD@Signing Layout Plans@Plan Sheets@B5783*PMP*PMP-02.dgn
USER: zandrews