PROJECT REFERENCE NO.	SHEET NO.
B-5783	EC-7 /CONST.4

SEPI
A Division of TranSystems
1 Glenwood Avenue
Raleigh, NC 27603
Tel:919.789.9977
Fax:919.789.9591
License: F-0453

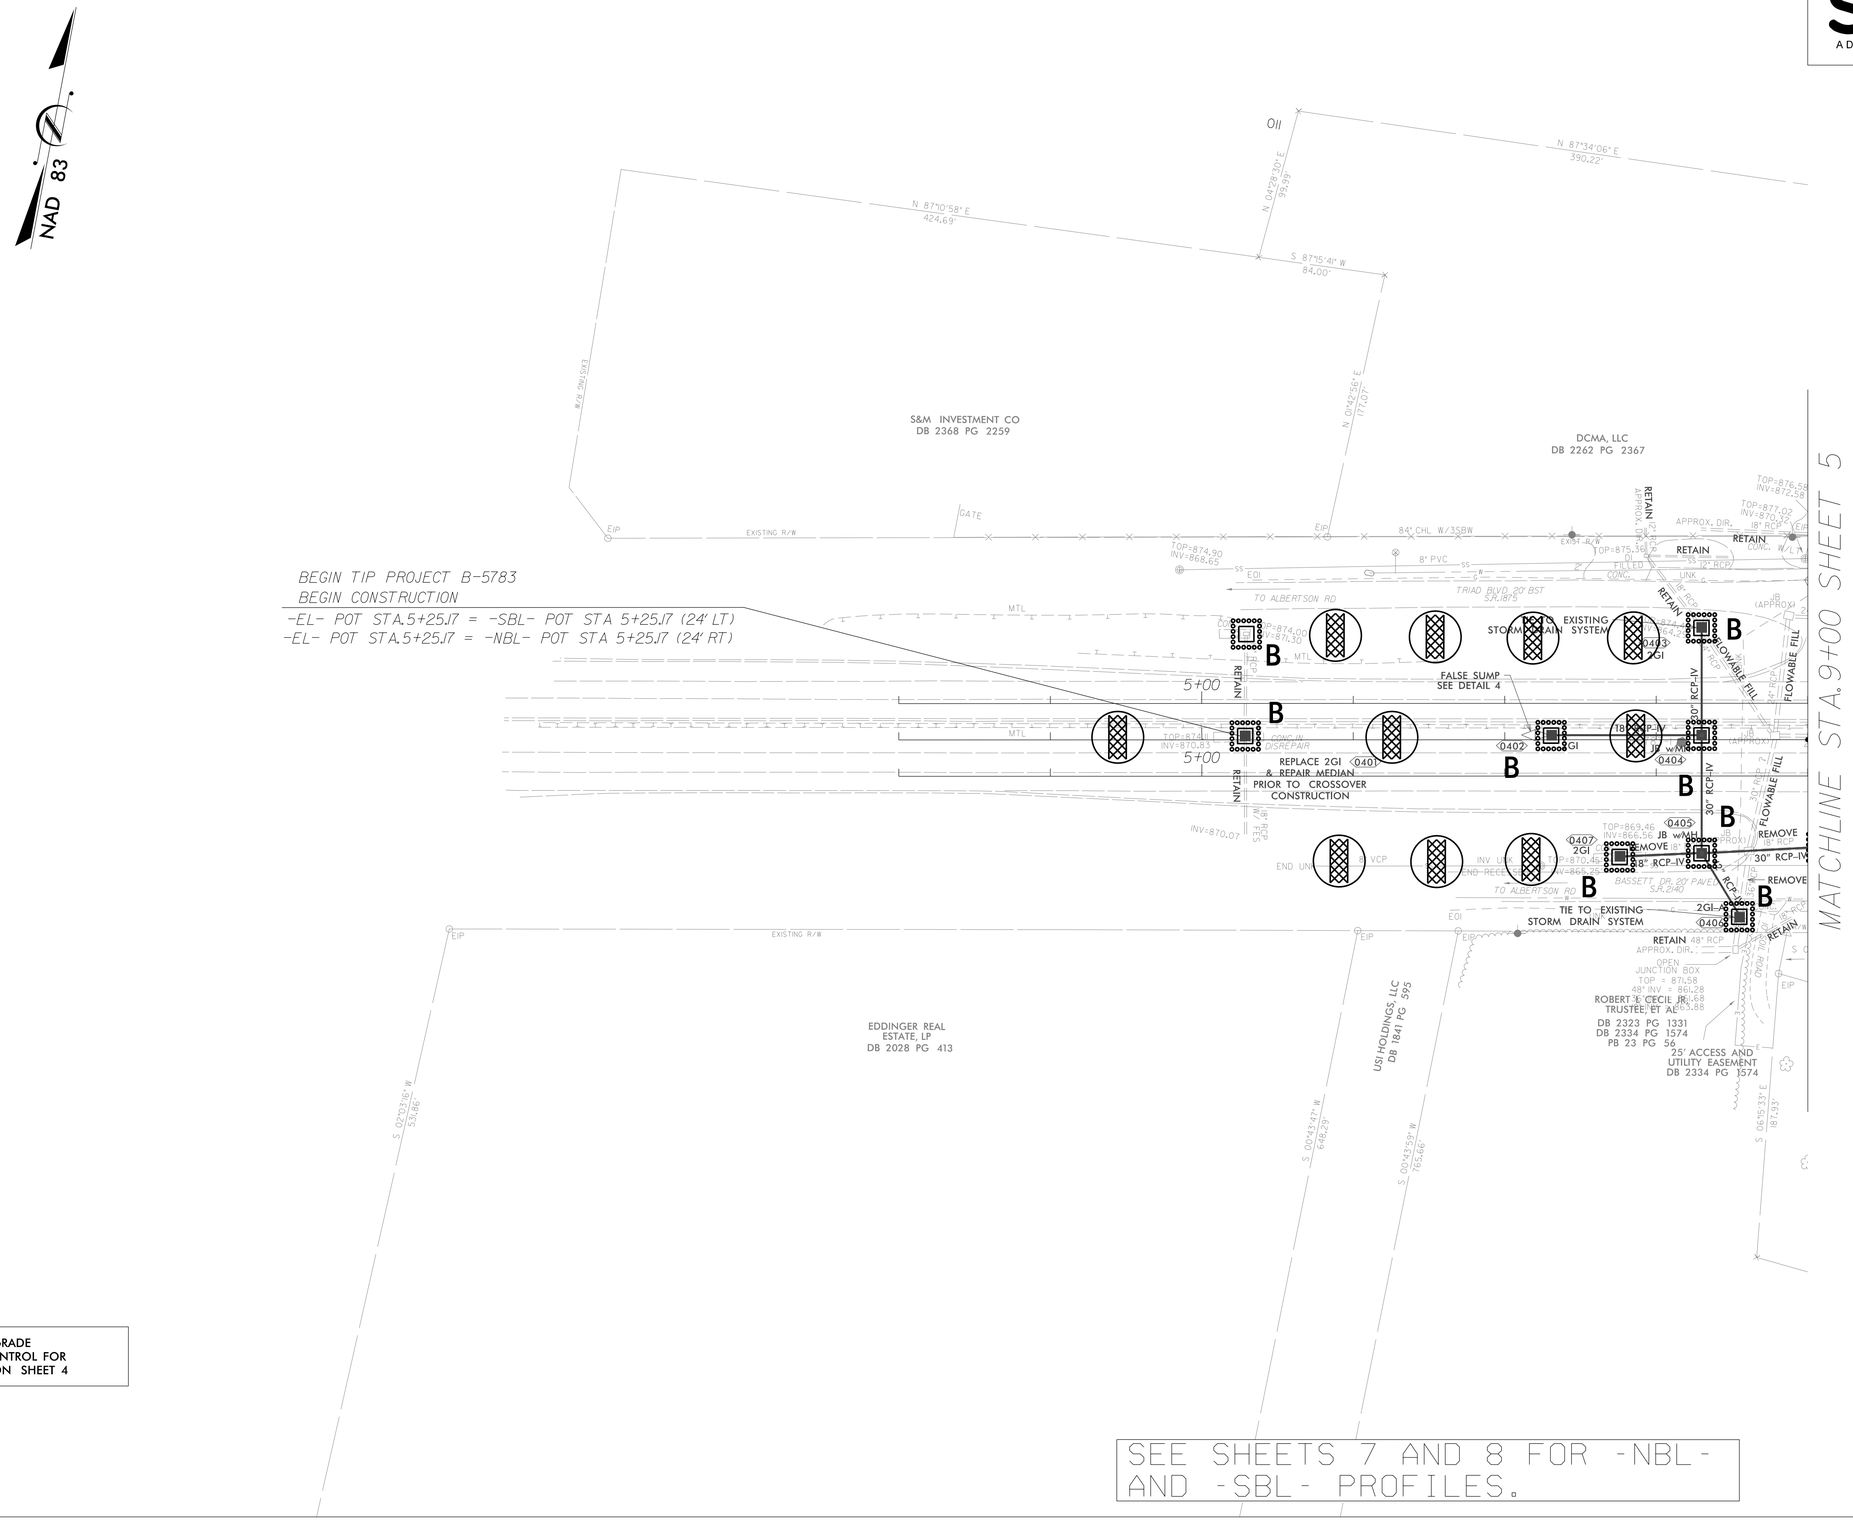

FINAL GRADE
EROSION CONTROL FOR
CONSTRUCTION SHEET 4

SEE SHEETS 7 AND 8 FOR -NBL- AND -SBL- PROFILES.

6/2/99

$$$$SYSTIME$$$$
$$$$GN$$$$
$$$$USERNAME$$$$