PROJECT REFERENCE NO.	SHEET NO.
R-5799	EC-17/CONST.8

RS&H
NC FIRM LICENSE No: F-0493

NAD 83/NA 2011

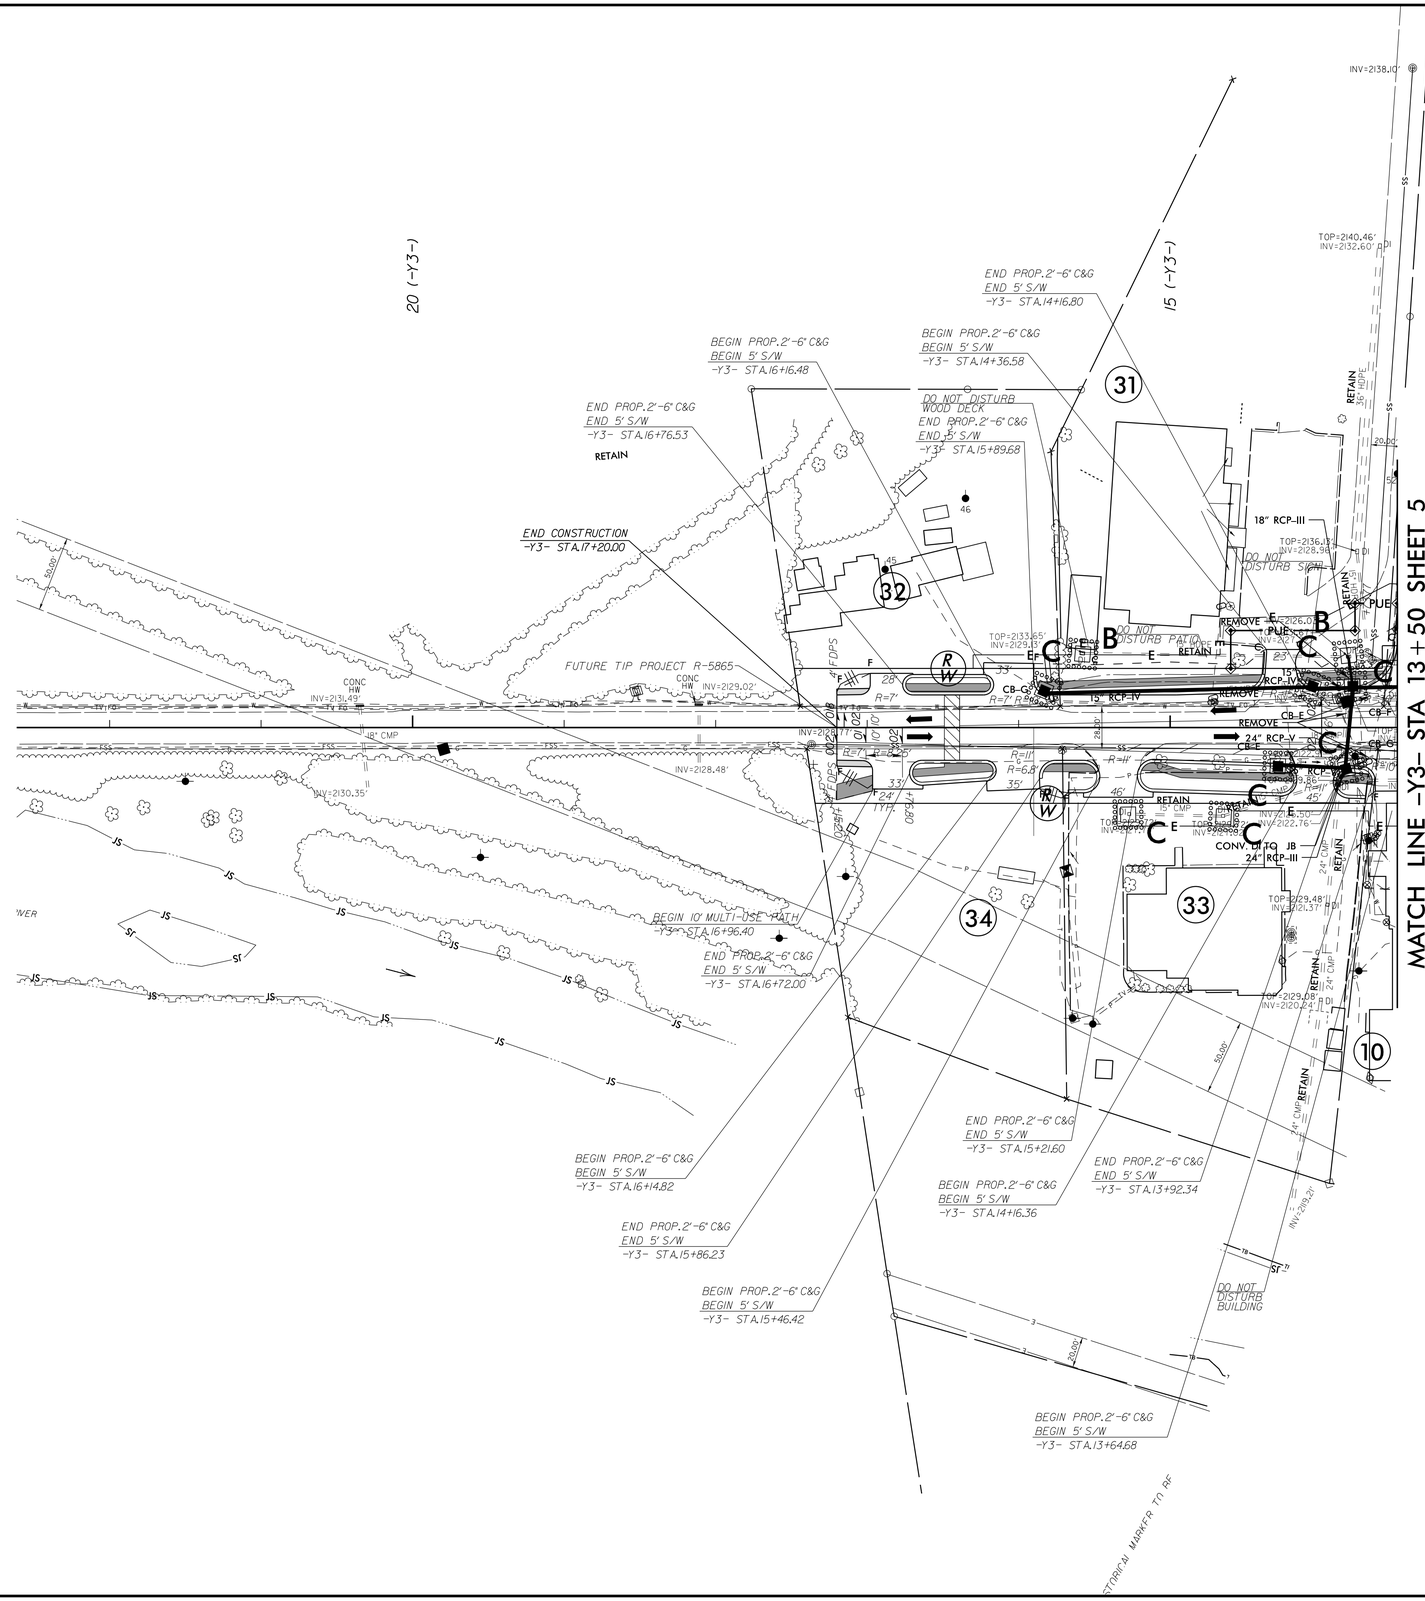

PLACE MATTING FOR EROSION CONTROL ON SLOPE AS WORK ALLOWS.

NOTE: EXCELSIOR OR OTHER MESH TYPE NETTING IS NOT ALLOWED IN OR ON STREAM BANKS.

NOTE: UTILIZE FABRIC INSERT INLET PROTECTION DEVICES IN LIEU OF ROCK INLET SEDIMENT TRAPS, TYPE-C AS DIRECTED TO AVOID IMPOUNDMENT OF RUNOFF IN ROADWAY OPEN TO TRAFFIC.

NOTES: ANY DEVIATION FROM OPTIONS GIVEN WILL REQUIRE PRIOR APPROVAL BY ENGINEER.

ADDITIONAL EROSION CONTROL DEVICES MAY NEED TO BE INSTALLED AS DIRECTED BY THE ENGINEER.

8/17/99

26-APR-2023 10:06
R:\Hydraulics\Design\Plan Sheets\R-5799_EC_FINAL_EC-17.dgn
$$USERNAME$$