PROJECT REFERENCE NO.	SHEET NO.
2024CPT.05.02.10351.1, etc.	1

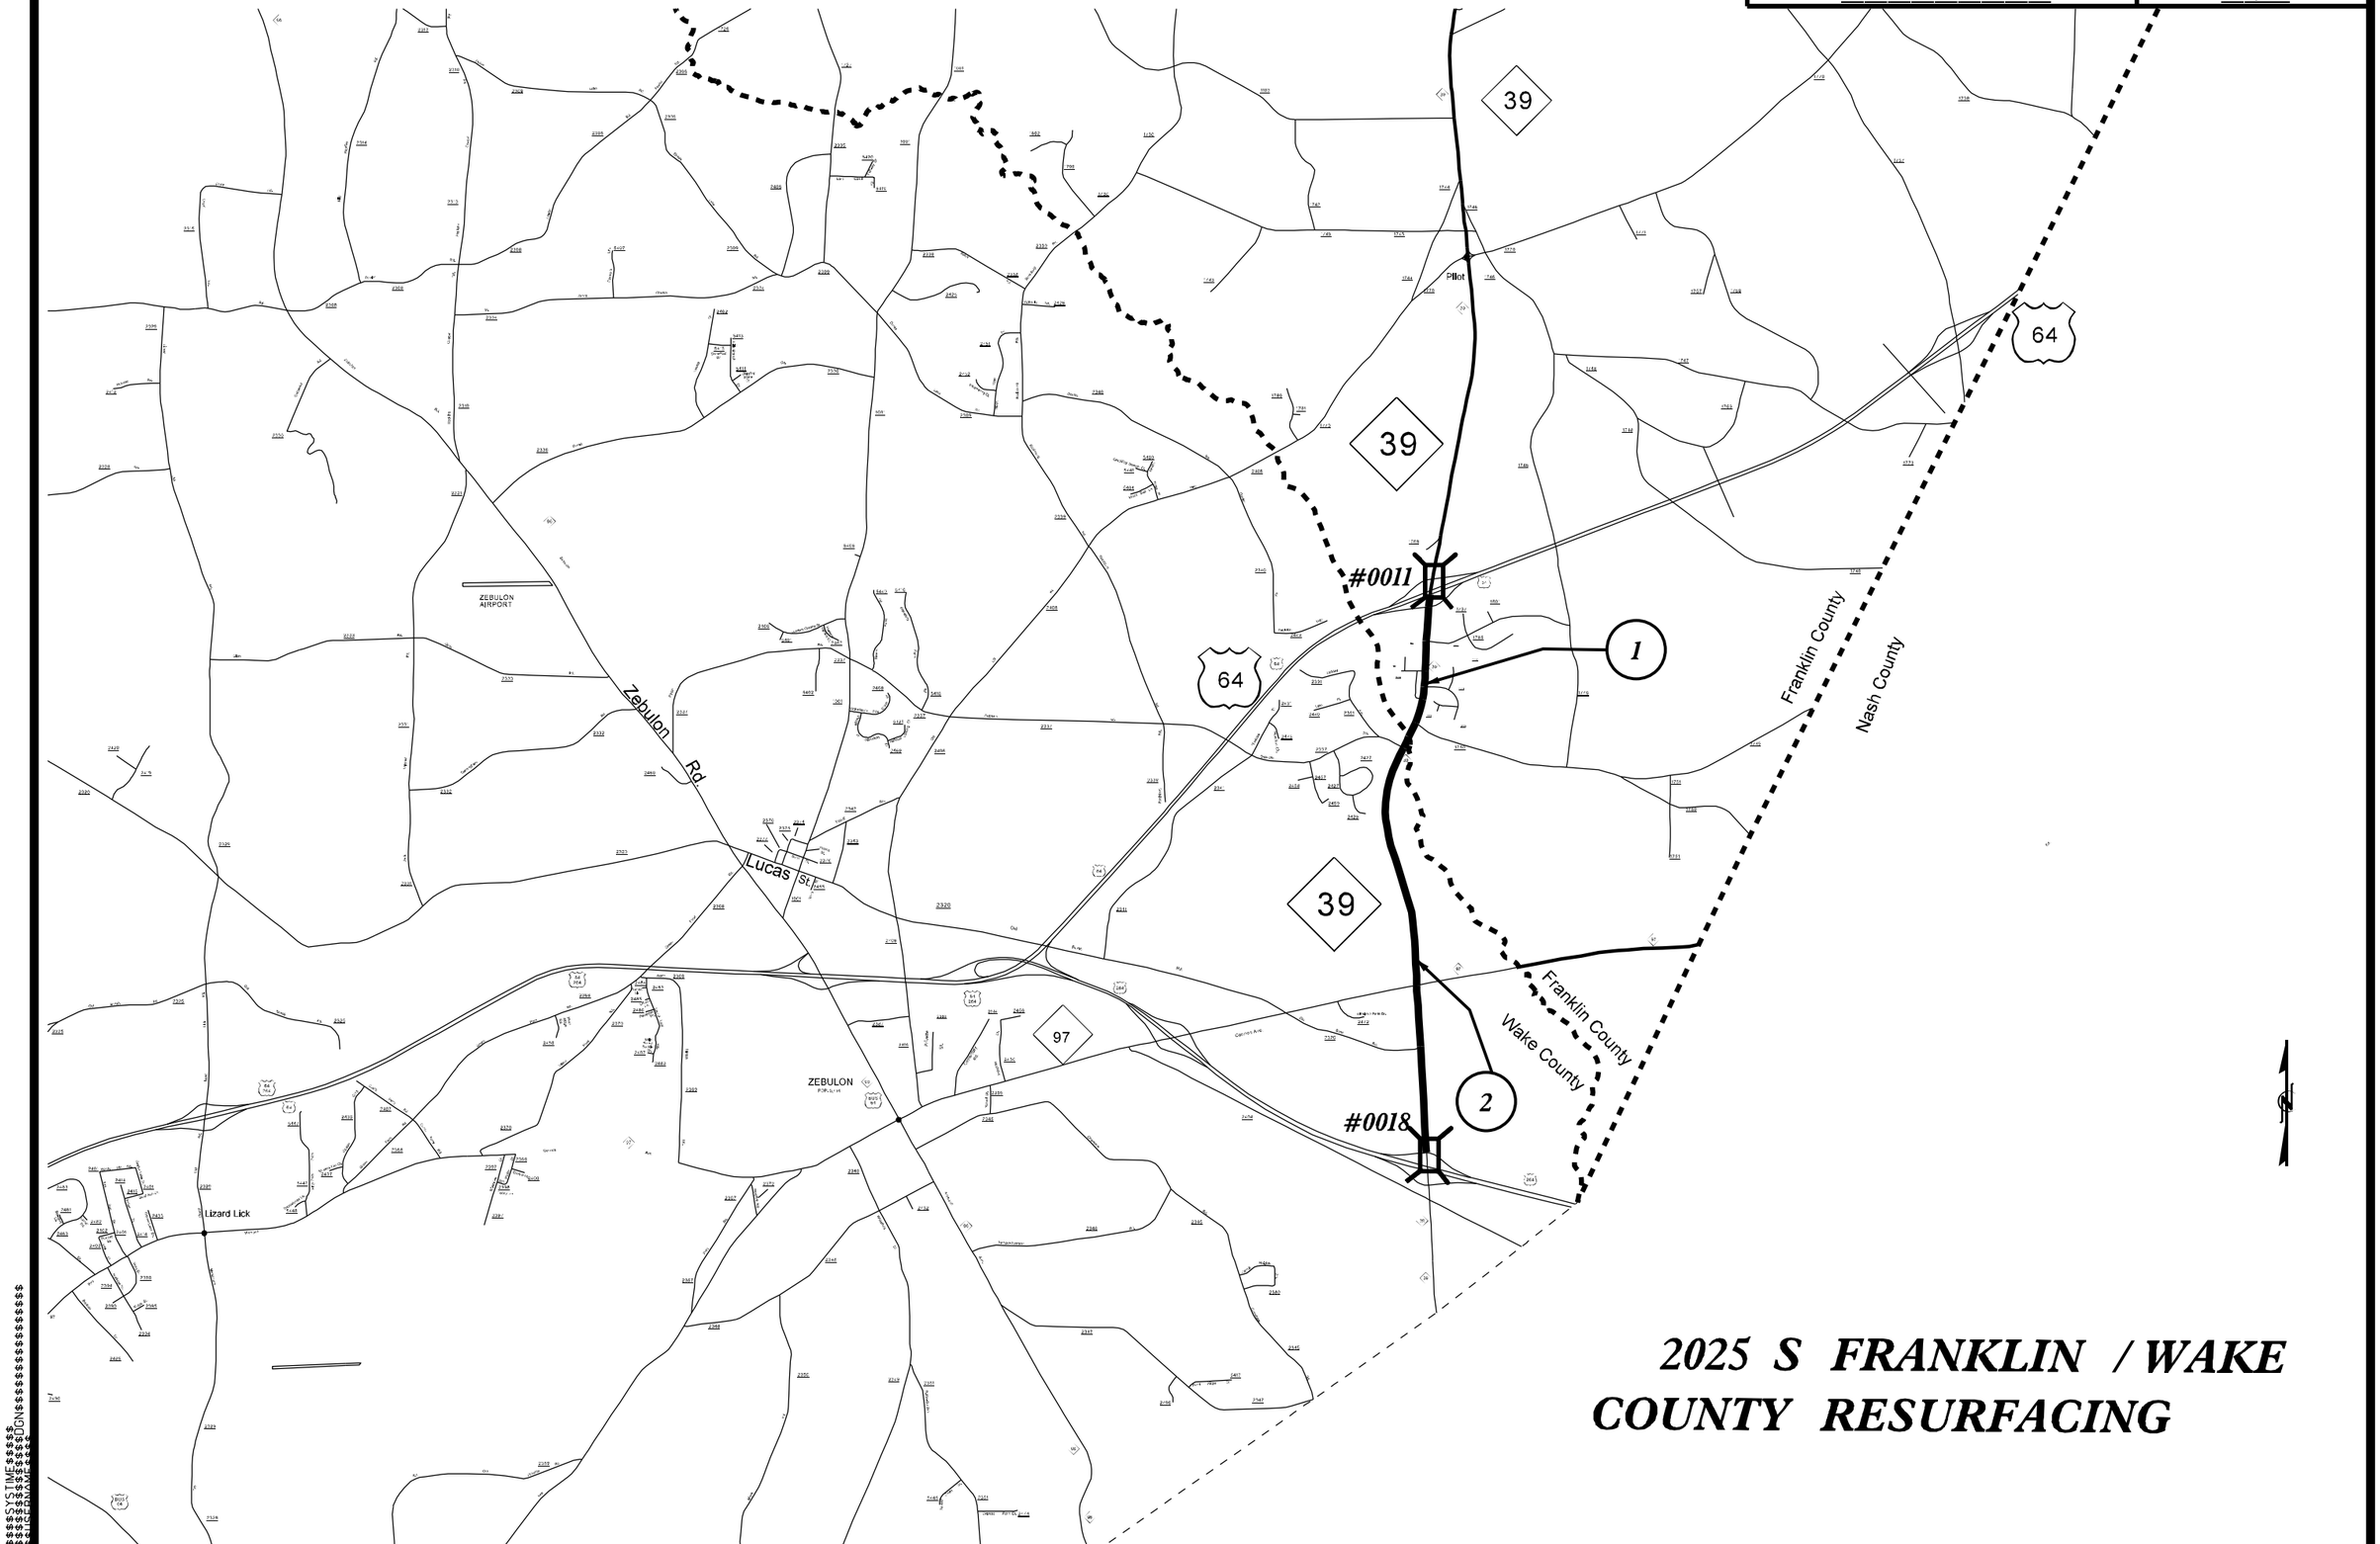

2025 S FRANKLIN / WAKE COUNTY RESURFACING

$$$$$$$SYSTIME$$$$$$$
$$$$$$$USERNAME$$$$$$$