5/14/99

REVISIONS

CLEARING AND GRUBBING
EROSION CONTROL FOR
CONSTRUCTION SHEET 14

NOTE:
PLACE TEMPORARY ROCK SEDIMENT DAMS TYPE – B AND TEMPORARY ROCK SILT CHECKS TYPE – A AT DRAINAGE OUTLETS.

NOTES: ANY DEVIATION FROM OPTIONS GIVEN WILL REQUIRE PRIOR APPROVAL BY ENGINEER.

ADDITIONAL EROSION CONTROL DEVICES MAY NEED TO BE INSTALLED AS DIRECTED BY THE ENGINEER.

CLEAN WATER DIVERSION

CWD — CWD — CWD — CWD — CWD — CWD

(Not to Scale)

ENVIRONMENTALLY SENSITIVE AREA
SEE PROJECT SPECIAL PROVISIONS

Kimley»Horn ©2019
P.O. BOX 33068 • RALEIGH, N.C. 27636-3068
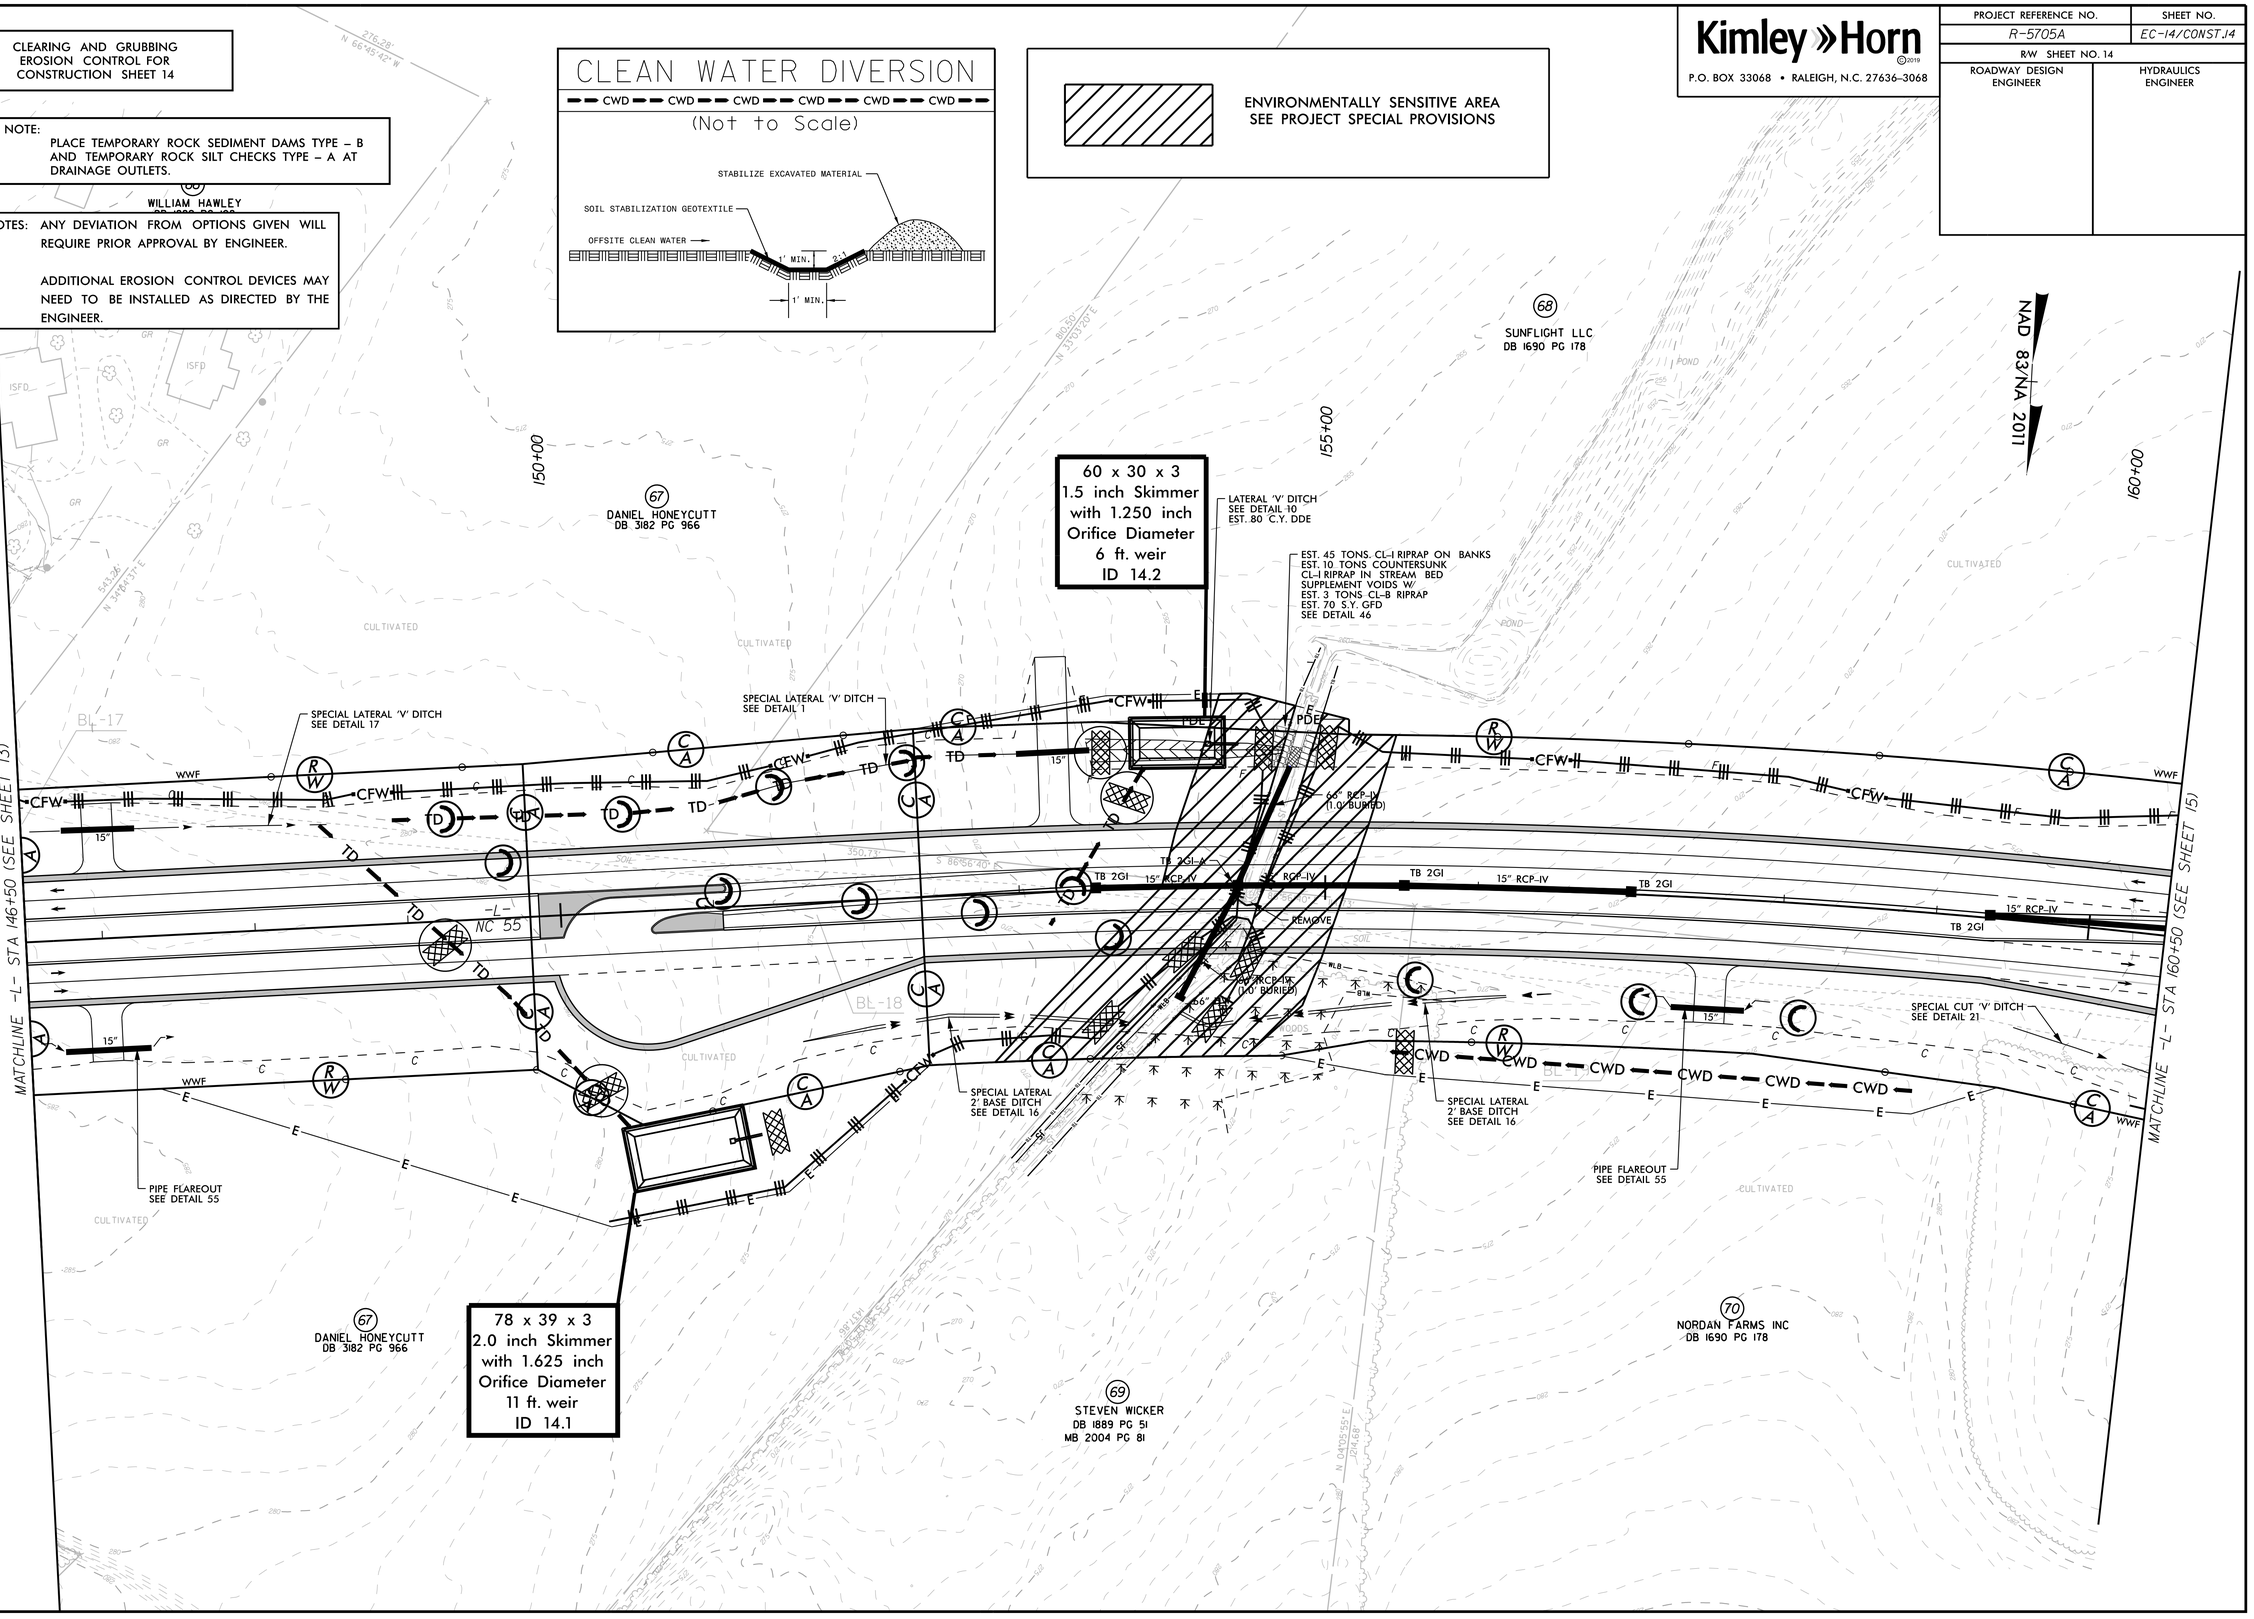
PROJECT REFERENCE NO.	SHEET NO.
R-5705A	EC-14/CONST.14
R/W SHEET NO. 14	
ROADWAY DESIGN ENGINEER	HYDRAULICS ENGINEER