DocuSign Envelope ID: 27A348D5-73AB-4F51-AD7D-9AB61C0B8C02

5/14/99

Prepared by
VHB Engineering NC, P.C. (C-3705)
940 Main Campus Drive, Suite 500
Raleigh, NC 27606
SUNGATE DESIGN GROUP, P.A.
905 JONES FRANKLIN ROAD
RALEIGH, NORTH CAROLINA 27610
(919) 789-8930
FIRM LICENSE NO. C-0910

PROJECT REFERENCE NO.	SHEET NO.
U-5312	2B-14

ROADWAY DESIGN ENGINEER
NORTH CAROLINA PROFESSIONAL SEAL 014493 ENGINEER Stafford Goodwright
DocuSigned by: Jimmy Goodwright 7/12/2023
64CB24C43AFE4E8...

DOCUMENT NOT CONSIDERED FINAL UNLESS ALL SIGNATURES COMPLETED

INTERSECTION DETAILS

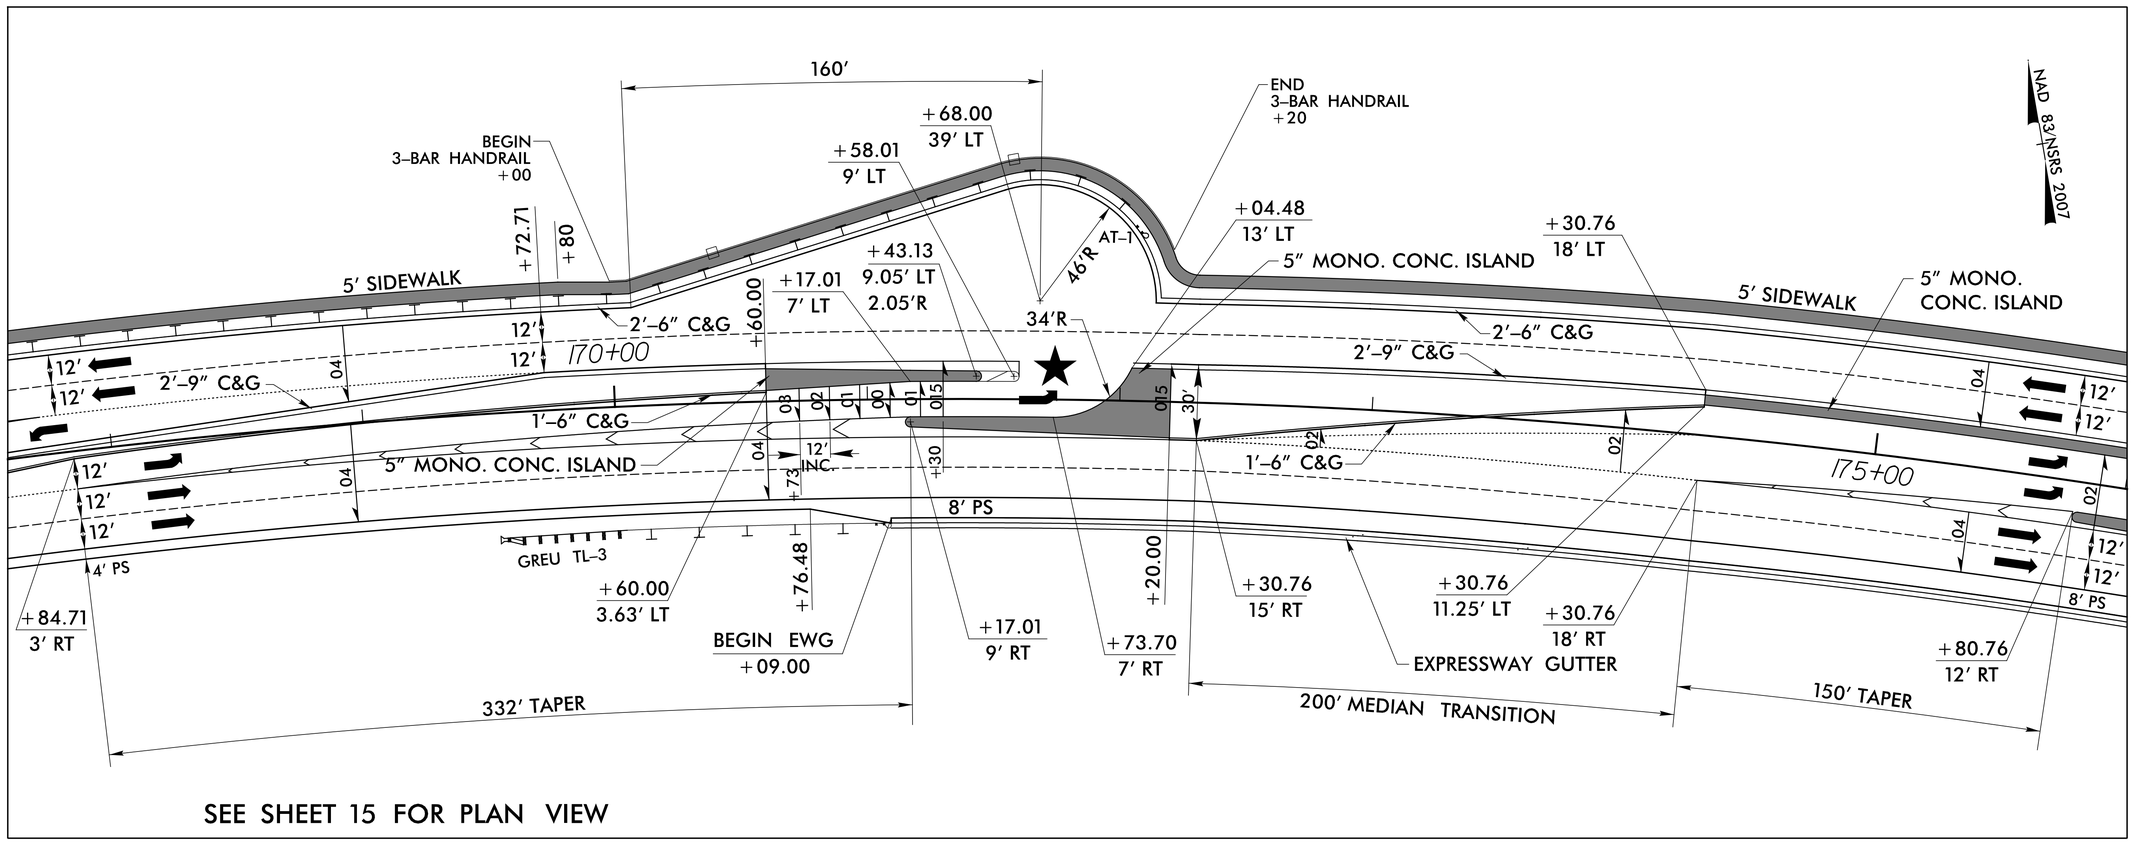

DETAIL 12

–L– STA. 167+80.00 TO 175+90.00

★ DENOTES PROPOSED SIGNALIZED INTERSECTION

NOTES:
- ALL DIMENSIONS ARE BASED OFF OF –L– ALIGNMENT UNLESS OTHERWISE NOTED.
- 2' RADII FOR ALL CONCRETE ISLANDS UNLESS OTHERWISE NOTED.

30 15 0 30 60
SCALE

3/1/2023 U-5312_rdy_det_2B-14.dgn