Project No.	Sheet No.
U–5312	Sig. 1.0

STATE OF NORTH CAROLINA
DIVISION OF HIGHWAYS

WILKES COUNTY

LOCATION: US 421 FROM EAST OF NC 16 TO US 421 BUSINESS IN WILKESBORO

TYPE OF WORK: TRAFFIC SIGNALS AND TRAFFIC SIGNAL COMMUNICATIONS

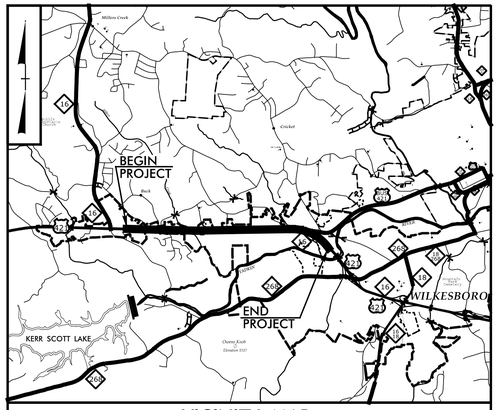

VICINITY MAP

NAD 83/ NSRS 2007

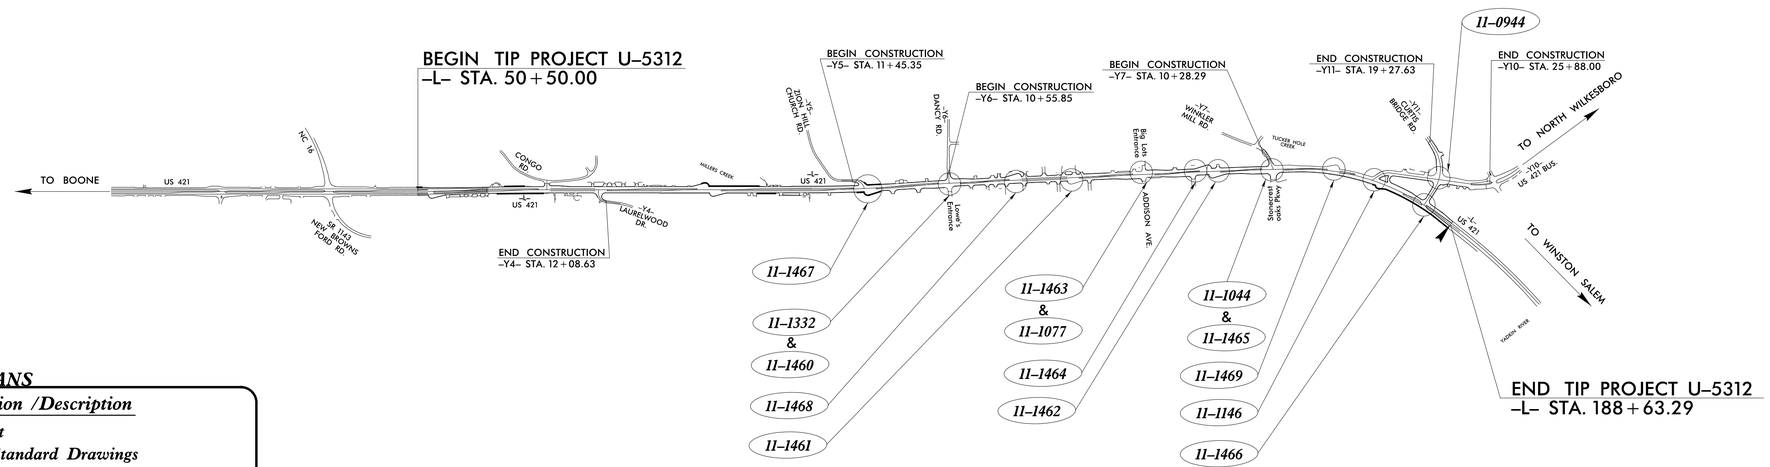

INDEX OF PLANS

Sheet #	Sig. Inv. No.	Location /Description
Sig. 1.0	———	Title Sheet
Sig 1.1–1.2	———	Revised Standard Drawings
Sig. 2.0–2.5	11–1471	US 421 – NC 16 at Dancy Road West U–Turn
Sig. 3.0–3.13	11–1332 & 11–1460	US 421 – NC 16 at Dancy Road/Lowes Entrance
Sig. 4.0–4.12	11–1468	US 421 – NC 16 at Dancy Road East U–Turn
Sig. 5.0–5.5	11–1461	US 421 – NC 16 at Addison Avenue West U–Turn
Sig. 6.0–6.14	11–1077 & 11–1463	US 421 – NC 16 at Addison Avenue/Big Lots Entrance
Sig. 7.0–7.7	11–1464	US 421 – NC 16 at Addison Avenue East U–Turn
Sig. 8.0–8.7	11–1462	US 421 – NC 16 at SR 1322 (Winkler Mill Road) West U–Turn
Sig. 9.0–9.19	11–1044 & 11–1465	US 421 – NC 16 at SR 1322 (Winkler Mill Road)
Sig. 10.0–10.3	11–1469	US 421 – NC 16 at Winkler Mill Road East U–Turn
Sig. 11.0–11.12	11–1146	US 421 – NC 16 at US 421 Business
Sig. 12.0–12.12	11–0944	US 421 Business at SR 1372 (Curtis Bridge Road)
Sig. 13.0–13.3	11–1466	US 421 at SR 1372 (Curtis Bridge Road)
Sig. M1–M8		Standard Metal Pole Details
SCP. 1–15		Signal Communications Plans
	———	
	———	

DOCUMENT NOT CONSIDERED FINAL UNLESS ALL SIGNATURES COMPLETED

LEGEND

##-#### SIGNAL INVENTORY NUMBER

TRANSPORTATION SYSTEMS MANAGEMENT AND OPERATIONS UNIT

Contacts:

R. Nicholas Zinser, PE – Western Region Signals Engineer
Keith M. Mims, PE – Signal Equipment Design Engineer
Gregory A. Green – Signal Communications Project Engineer
Heidi T. Berggren, EI – Signal Communications Project Design Engineer

Prepared for the North Carolina Department of Transportation In the Office of:

vhb
VHB Engineering NC, P.C. (C-3705)
940 Main Campus Drive, Suite 500
Raleigh, NC 27606
919.829.0328

Refer to Roadway Standard Drawings NCDOT" dated January 2018 and Standard Specifications for Roads and Structures" dated January 2018.

Jimmy Goodnight, PE
PROJECT ENGINEER

Srilatha R. Chiluka, PE
Jianxin (Justine) Ma, PE
Matthew L. Stygles, PE
PROJECT DESIGN ENGINEER

SEAL

NORTH CAROLINA PROFESSIONAL SEAL 046057 ENGINEER MATTHEW L. STYGLES

DocuSigned by: 394B61E84497485C
SIGNATURE 5/24/2023 DATE

DIVISION OF HIGHWAYS
TRANSPORTATION MOBILITY AND SAFETY DIVISION

Transportation Mobility and Safety Division · STATE OF NORTH CAROLINA · DEPARTMENT OF TRANSPORTATION
TSMO Unit
750 N. Greenfield Parkway, Garner, NC 27529

CONTRACT:

TIP PROJECT: U-5312

7/19/2017 4:46:43 PM
\\vhb\gb\Proj\Raleigh\38621.03 NCDOT U-5312 Wilkes Co\NCDOT\Traffic\Signals\Design\Signals\90% Design Plans\1.0 U-5312_sig_1sh.dgn
schilukd