DocuSign Envelope ID: 626DFA62-2FEA-411B-9520-251D94645529

HINDE ENGINEERING
License No. C-2639
10815 Sikes Place, Suite 210 Charlotte, NC 28277

DOCUMENT NOT CONSIDERED FINAL UNLESS ALL SIGNATURES COMPLETED

PROJECT REFERENCE NO.	SHEET NO.
C-5621	UC-5
DESIGNED BY: JKC	
DRAWN BY: JNA	
CHECKED BY: JKC	
APPROVED BY: CLS	
REVISED:	

NORTH CAROLINA DEPARTMENT OF TRANSPORTATION
UTILITIES ENGINEERING SEC.
PHONE:(919)707-6690
FAX:(919)250-4151

DocuSigned by: Clint L. Stevens 040370 9D6F32D777EB42D... 6/2/2023
NORTH CAROLINA PROFESSIONAL ENGINEER SEAL 040370 CLINT L. STEVENS
UTILITY CONSTRUCTION PLANS ONLY

UTILITY CONSTRUCTION

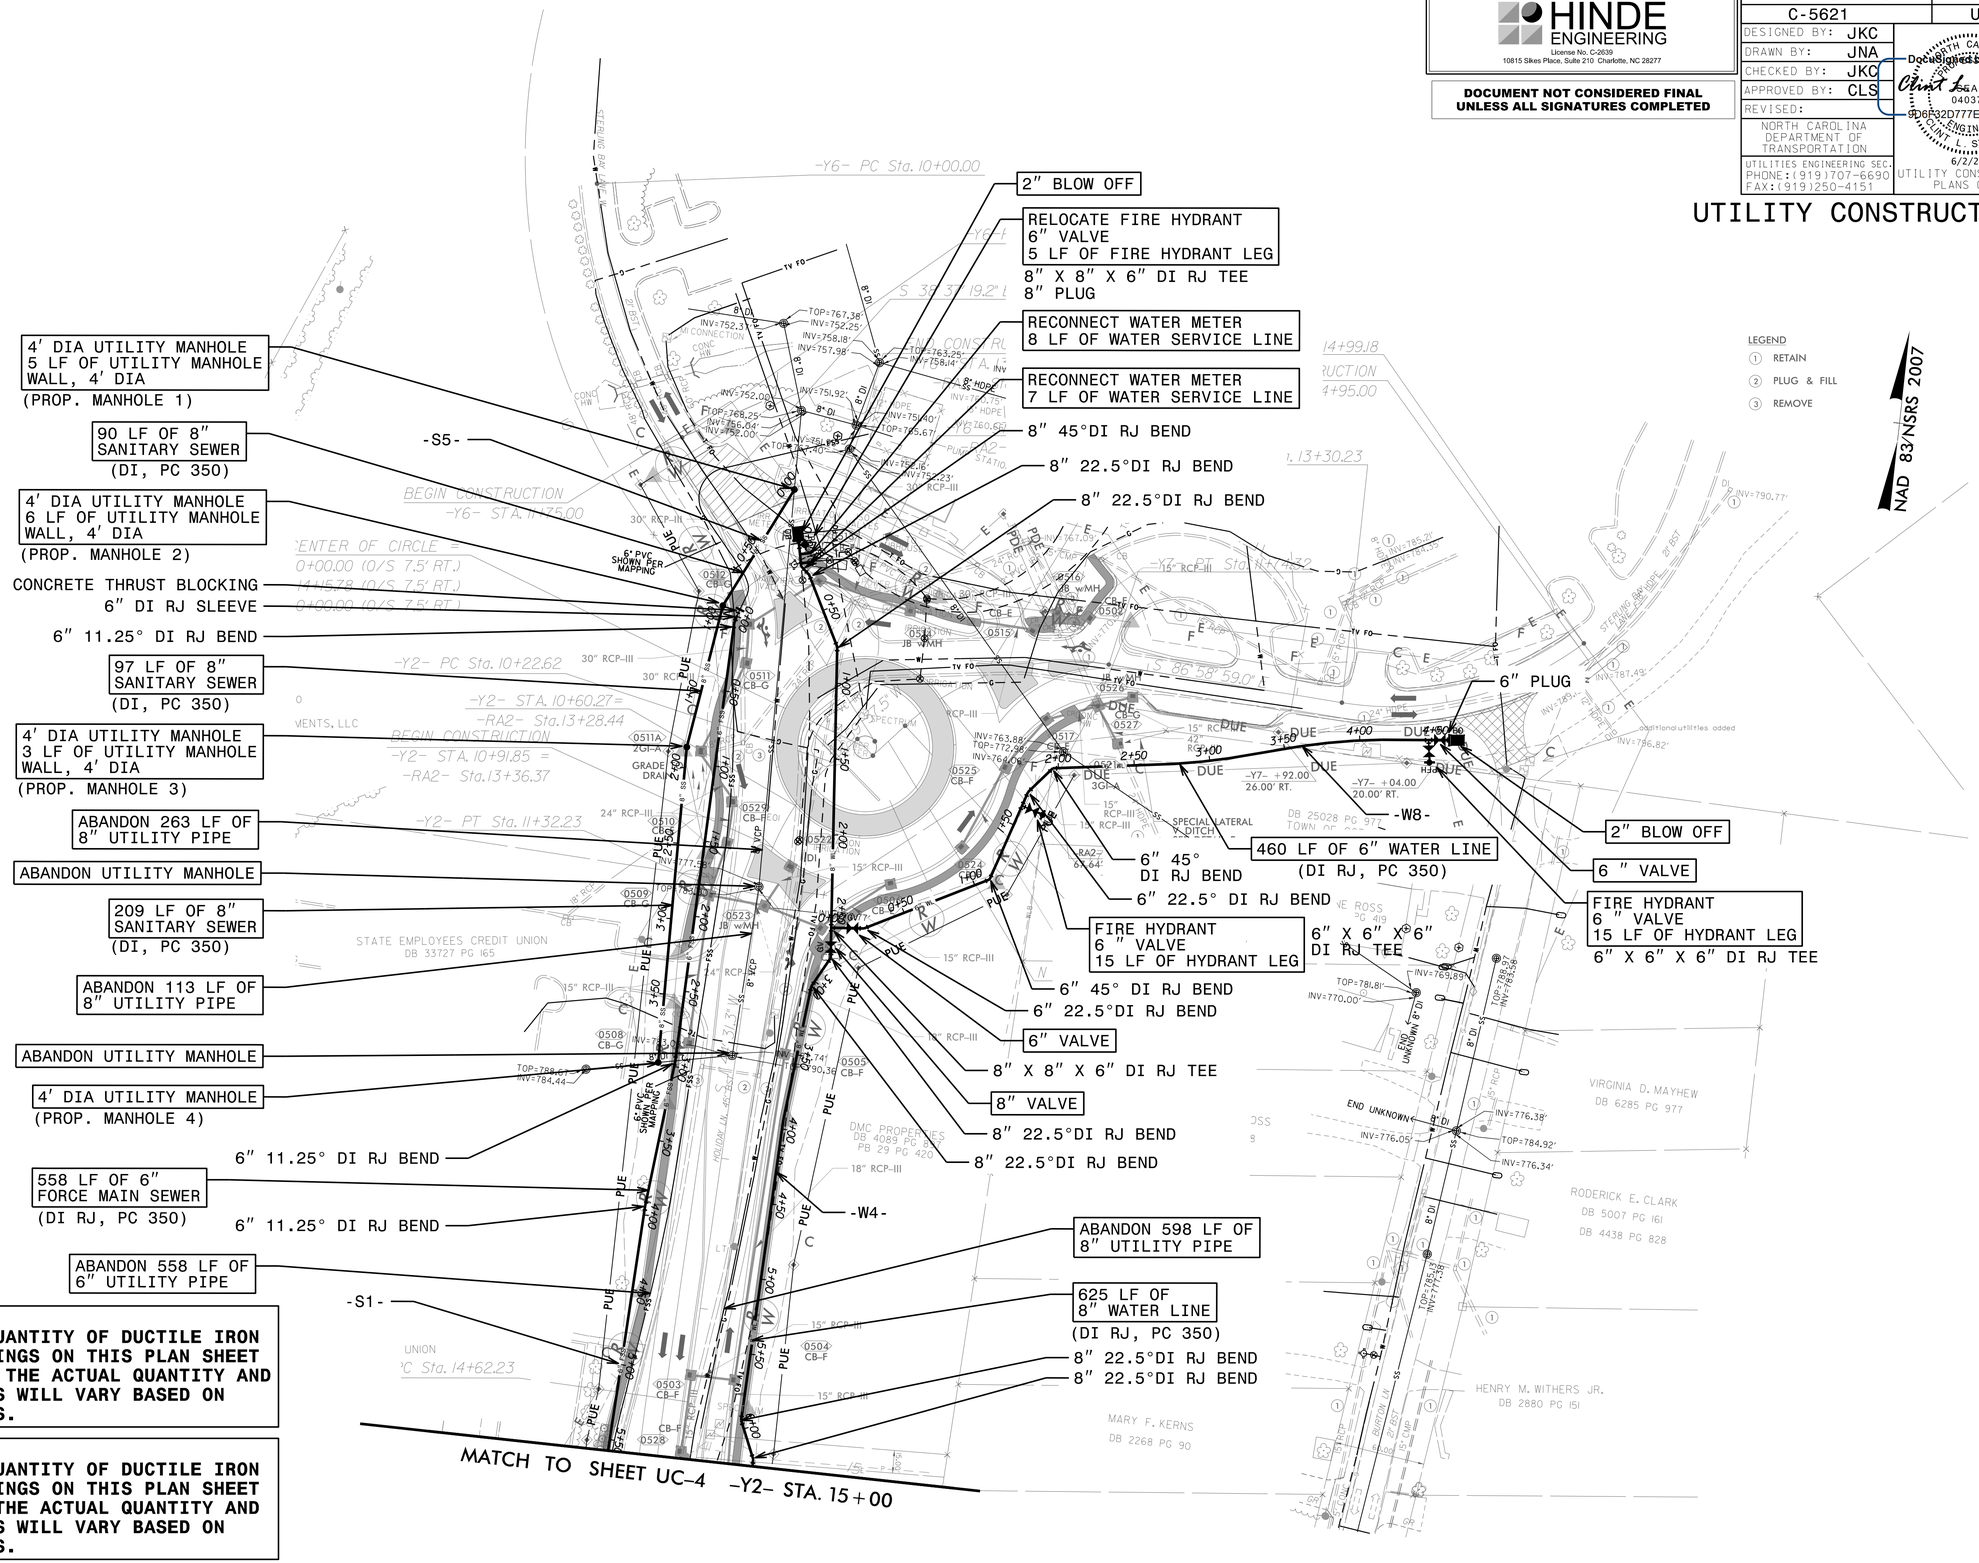

NOTE:
THE ESTIMATED QUANTITY OF DUCTILE IRON WATER PIPE FITTINGS ON THIS PLAN SHEET IS 1905 POUNDS. THE ACTUAL QUANTITY AND TYPE OF FITTINGS WILL VARY BASED ON FIELD CONDITIONS.

NOTE:
THE ESTIMATED QUANTITY OF DUCTILE IRON SEWER PIPE FITTINGS ON THIS PLAN SHEET IS 140 POUNDS. THE ACTUAL QUANTITY AND TYPE OF FITTINGS WILL VARY BASED ON FIELD CONDITIONS.

02-JUN-2023 09:50
S:\PROJECTS\2019\A2019205.00_CLT Water_C-5621\Design\Utilities\Engineering\UC\Proj\C-5621_Ut_5_UC5_psh.dgn
$$$$USER$$$$ $$$$CELL$$$$ $$$$ENGINE$$$$