PROJECT REFERENCE NO.	SHEET NO.
U-5824	RW02C-7
DIVISION 9 DDC	

SURVEY CONTROL SHEET

W/ EXISTING CENTERLINE ALIGNMENTS PRIOR TO CONSTRUCTION

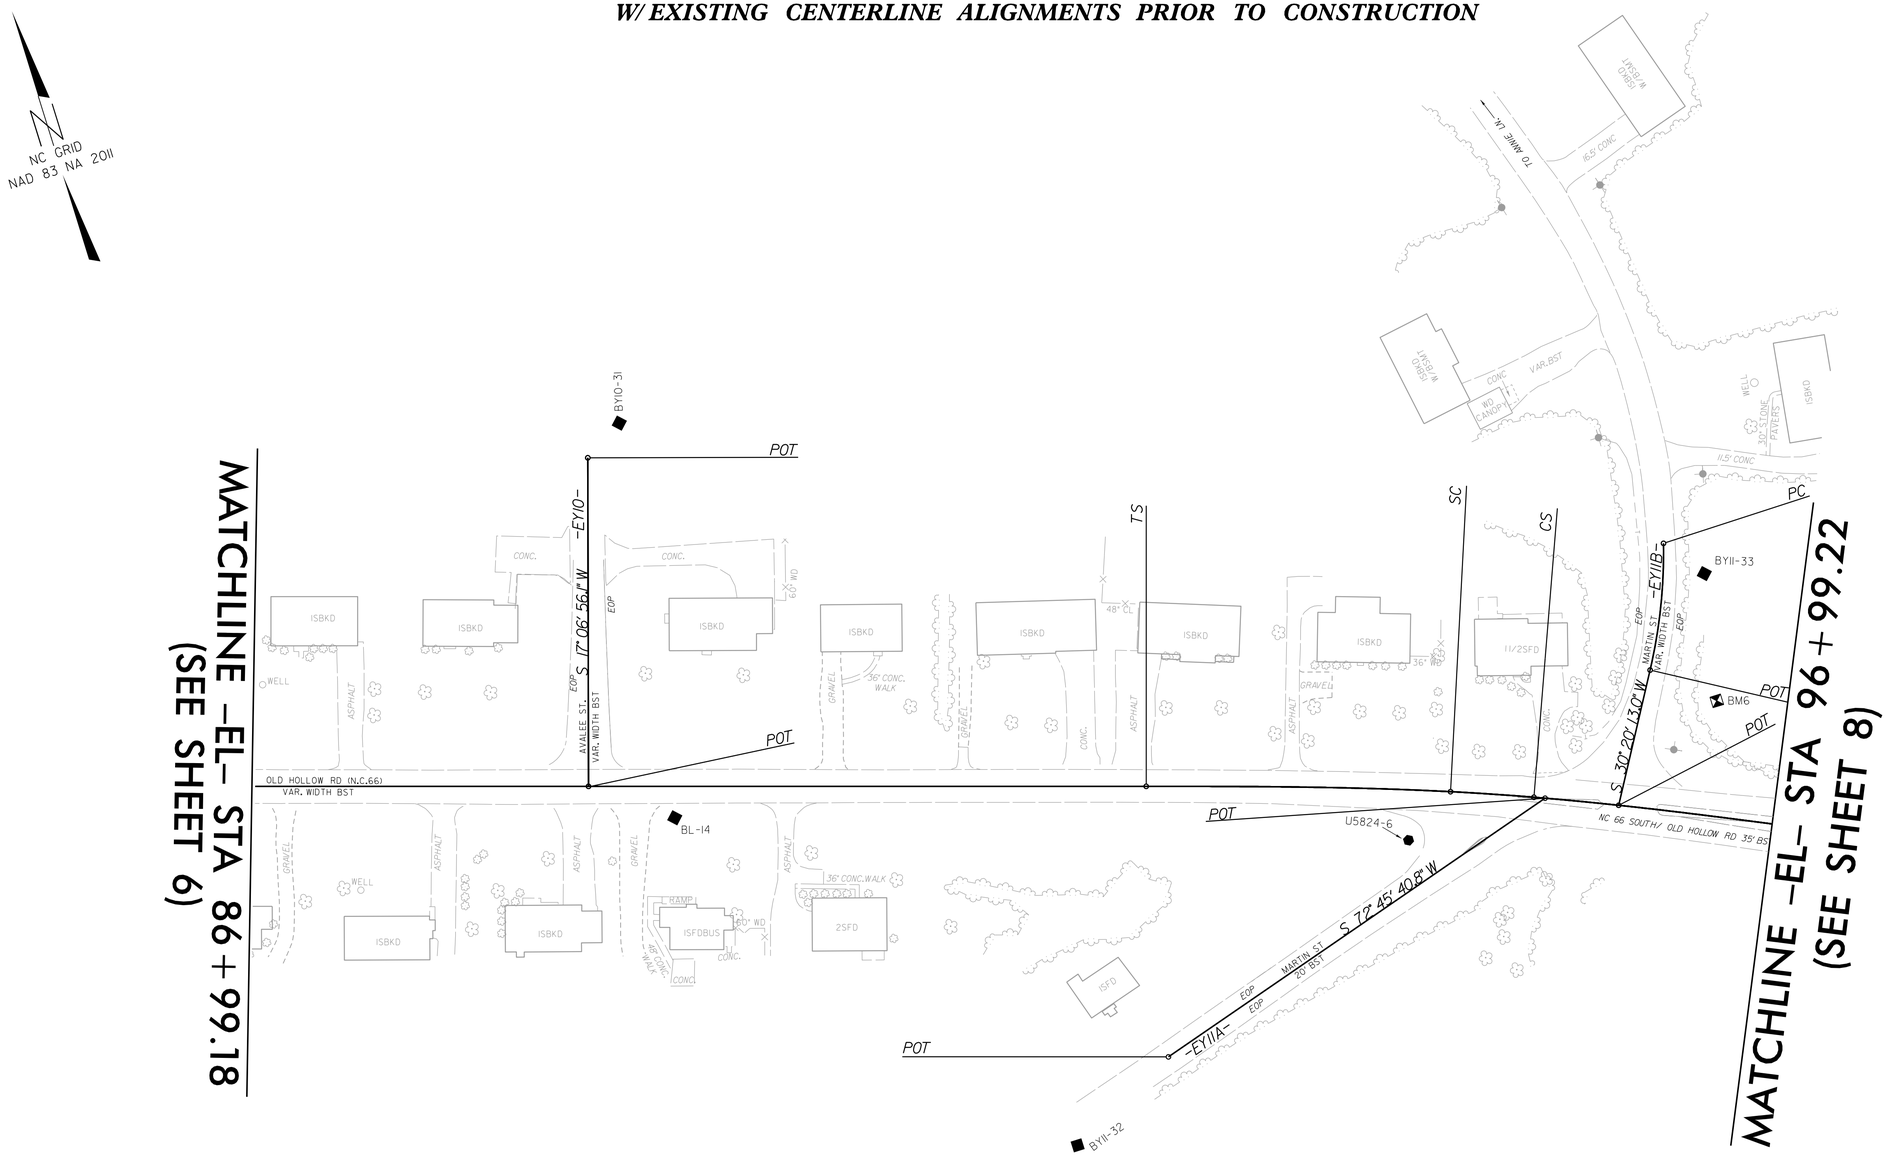

NOTES:

1. PROJECT CONTROL WAS ESTABLISHED USING GNSS, THE GLOBAL NAVIGATION SATELLITE SYSTEM.

2. THE SURVEY CONTROL DATA FOR THIS PROJECT HAS BEEN COMPILED FROM VARIOUS SOURCES. IF FURTHER INFORMATION REGARDING PROJECT CONTROL IS NEEDED, PLEASE CONTACT THE DIVISION 9 DDC UNIT.

REVISIONS

6/2/99

16-AUG-2023 13:08
S:\Project.Development\TIP Projects_U\U-5824-NC66\Surveys\Control Sheets\U5824_ddc_rw02c-7.dgn
tkeston AT DIV09-32987L