DocuSign Envelope ID: 123236D8-62C8-49C5-9267-C56CFF166135

8/17/99

HDR Engineering, Inc. of the Carolinas
555 Fayetteville St, Suite 900 Raleigh, N.C. 27601
N.C.B.E.L.S. License Number: F-0116

PROJECT REFERENCE NO.	SHEET NO.
U-6003	4
R/W SHEET NO.	

ROADWAY DESIGN ENGINEER
NORTH CAROLINA PROFESSIONAL SEAL 041733 ENGINEER ALEXANDER D. SANDERS
9/21/2023

HYDRAULICS ENGINEER
NORTH CAROLINA PROFESSIONAL SEAL 031985 ENGINEER JAMES R. RICE
9/22/2023

DOCUMENT NOT CONSIDERED FINAL UNLESS ALL SIGNATURES COMPLETED

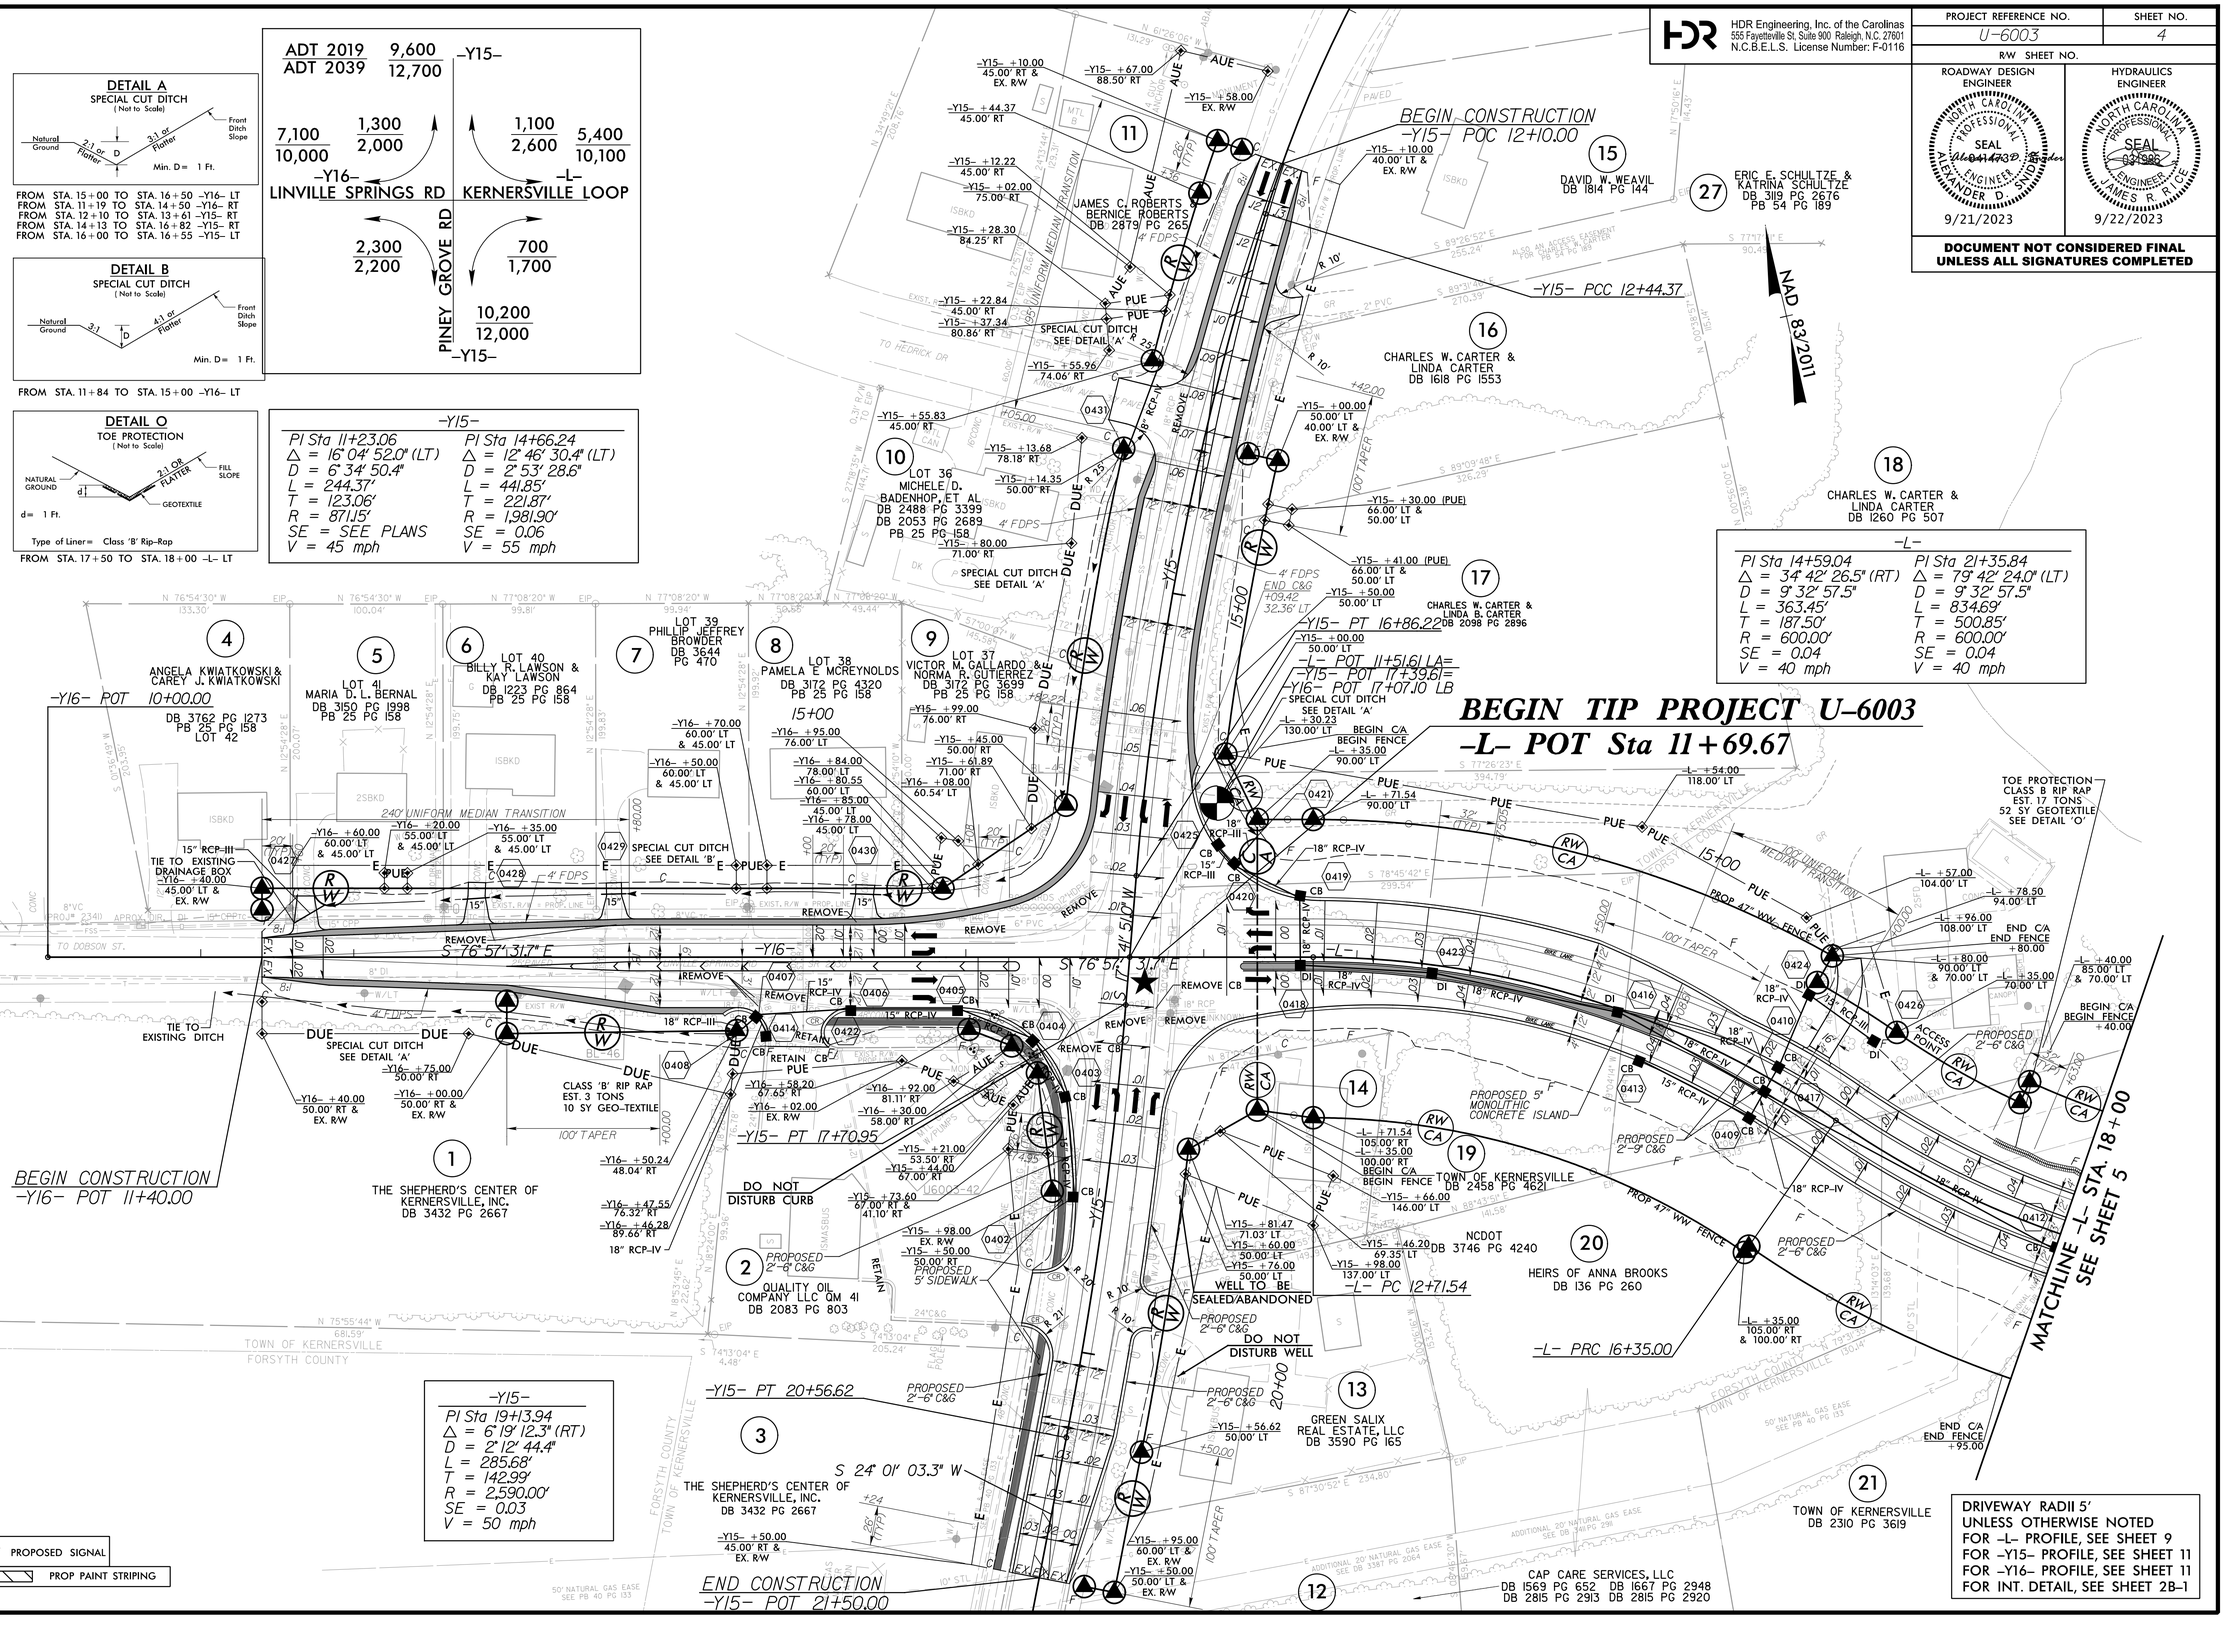

DRIVEWAY RADII 5' UNLESS OTHERWISE NOTED
FOR -L- PROFILE, SEE SHEET 9
FOR -Y15- PROFILE, SEE SHEET 11
FOR -Y16- PROFILE, SEE SHEET 11
FOR INT. DETAIL, SEE SHEET 2B-1

9/21/2023
12:34:52 PM
U6003_rdy_PSH04.dgn