DocuSign Envelope ID: 25058E45-D5F0-4C8F-BCF5-81190BC112D1

HDR Engineering, Inc. of the Carolinas
555 Fayetteville St, Suite 900 Raleigh, N.C. 27601
N.C.B.E.L.S. License Number: F-0116

TIP NO.	SHEET NO.
U-6003	PMP-4

APPROVED: Michael T. Rzepka

DATE: 9/12/2023

SEAL

NORTH CAROLINA PROFESSIONAL SEAL 15876 ENGINEER MICHAEL T. RZEPKA

DOCUMENT NOT CONSIDERED FINAL UNLESS ALL SIGNATURES COMPLETED

NAD 83/2011

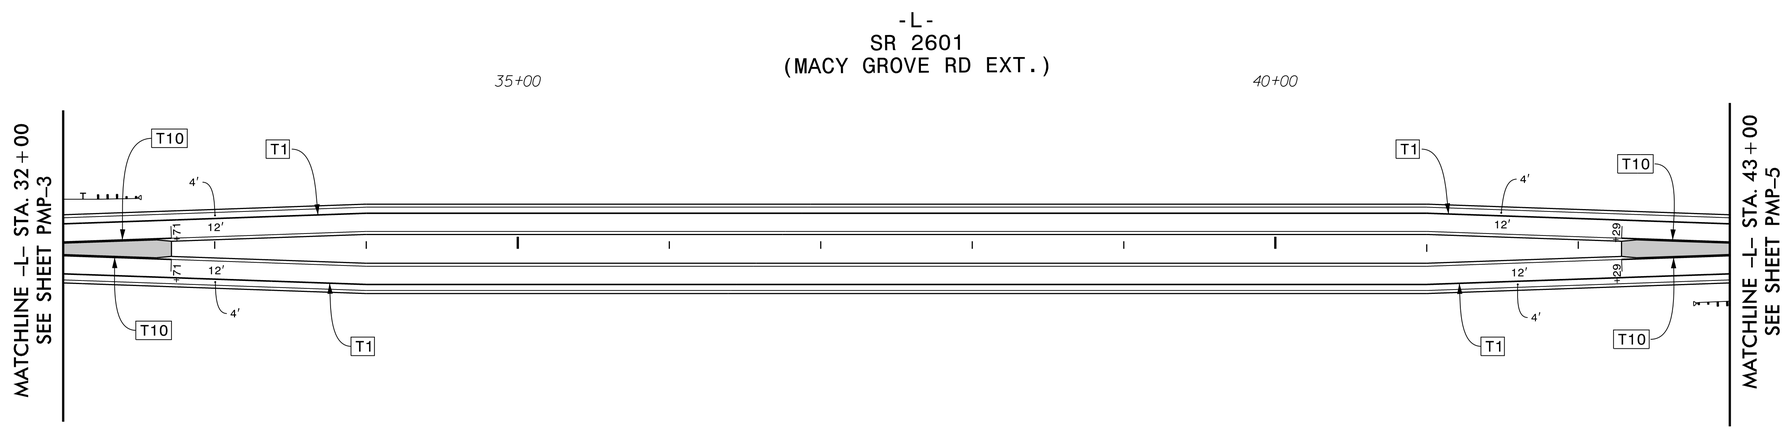

PAVEMENT MARKING DETAIL

PLOT DRIVER: NCDOT_pdf_color_eng_50.plt PENTABLE: NCDOT_PMP.tbl
USER: CHARNDEN DATE: 8/28/2023 TIME: 11:37:45 AM
FILE: pw:\\pwhdruseas01:HDR_US_East_01\Documents\3322\10001461\10108594\6.0_CAD_BIM\6.2_Work_In_Progress\Traffic\Delineation\U6003_PM_PMP04.dgn