DocuSign Envelope ID: 1FE25A57-E51B-4F24-B2AF-B7F316AEAD75

Stantec
Stantec Consulting Services Inc.
801 Jones Franklin Road
Suite 300
Raleigh, NC 27606
Tel. (919) 851-6866
Fax. (919) 851-7024
www.stantec.com
License No. F-0672

PROJECT REFERENCE NO.	SHEET NO.
R-3833C	UC-15
DESIGNED BY: LLP	
DRAWN BY: RGR	
CHECKED BY: LLP	
APPROVED BY:	
REVISED:	
NORTH CAROLINA DEPARTMENT OF TRANSPORTATION	
UTILITIES ENGINEERING SEC. PHONE:(919)707-6690 FAX:(919)250-4151	UTILITY CONSTRUCTION PLANS ONLY

NORTH CAROLINA PROFESSIONAL SEAL 23500 ENGINEER LINDA L. PASS
8/24/2023

UTILITY CONSTRUCTION

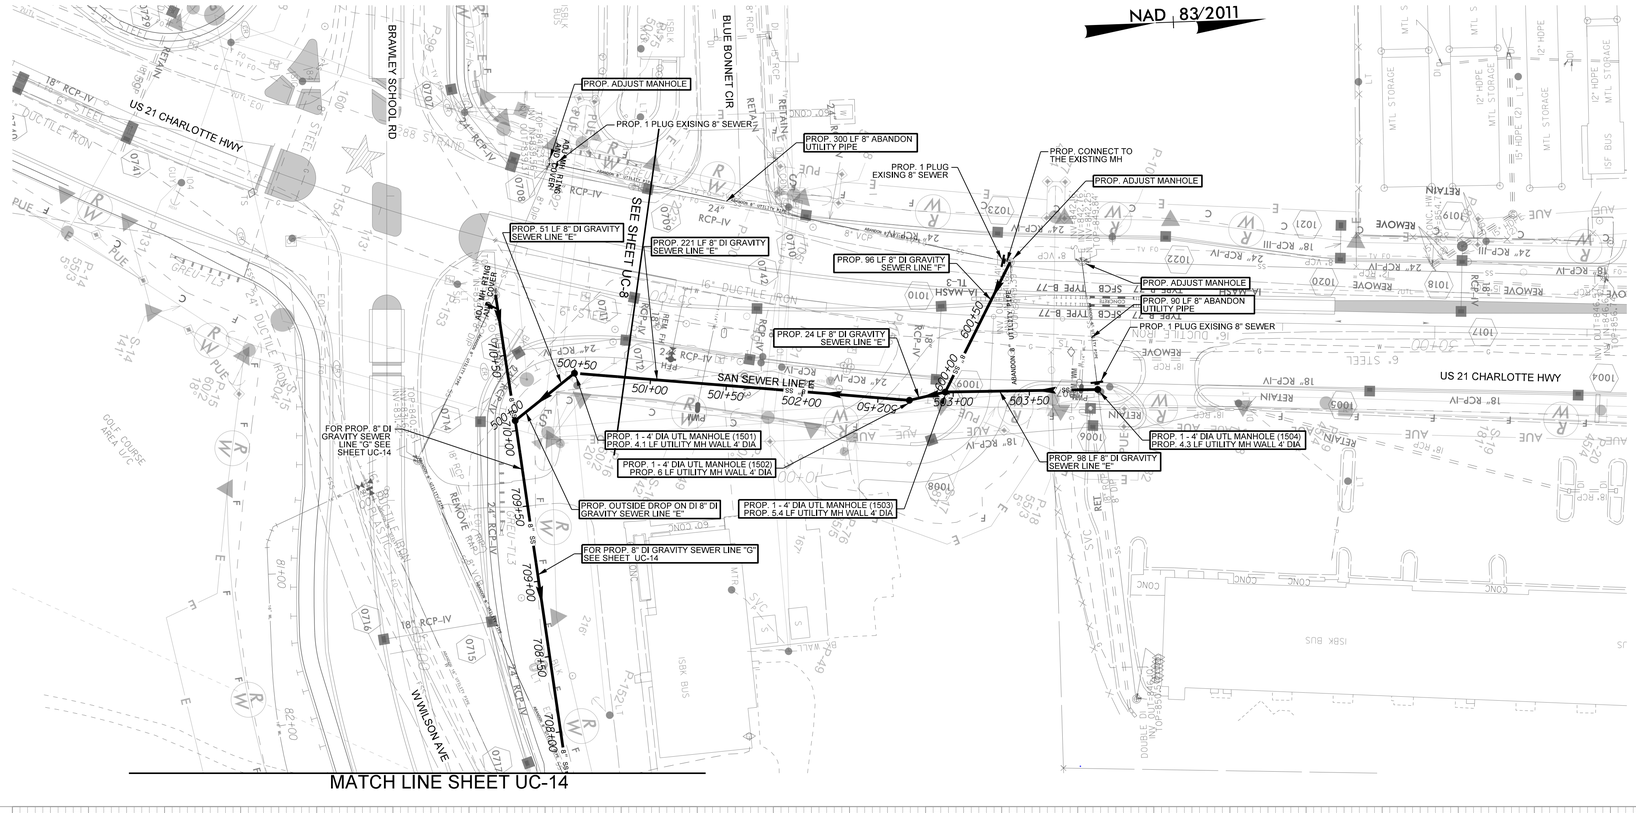

HORIZONTAL SCALE: 50 25 0 50 100

VERTICAL SCALE: 10 5 0 10 20

GENERAL NOTES

1. PROVIDE WASTEWATER BYPASS PUMPING TO MAINTAIN SEWERS IN SERVICE AT ALL TIMES.
2. ALL GRAVITY SEWERS AND FORCE SANITARY SEWER MAINS AND FITTINGS SHALL BE DUCTILE IRON WITH AN INTERIOR LINING OF CERAMIC EPOXY.
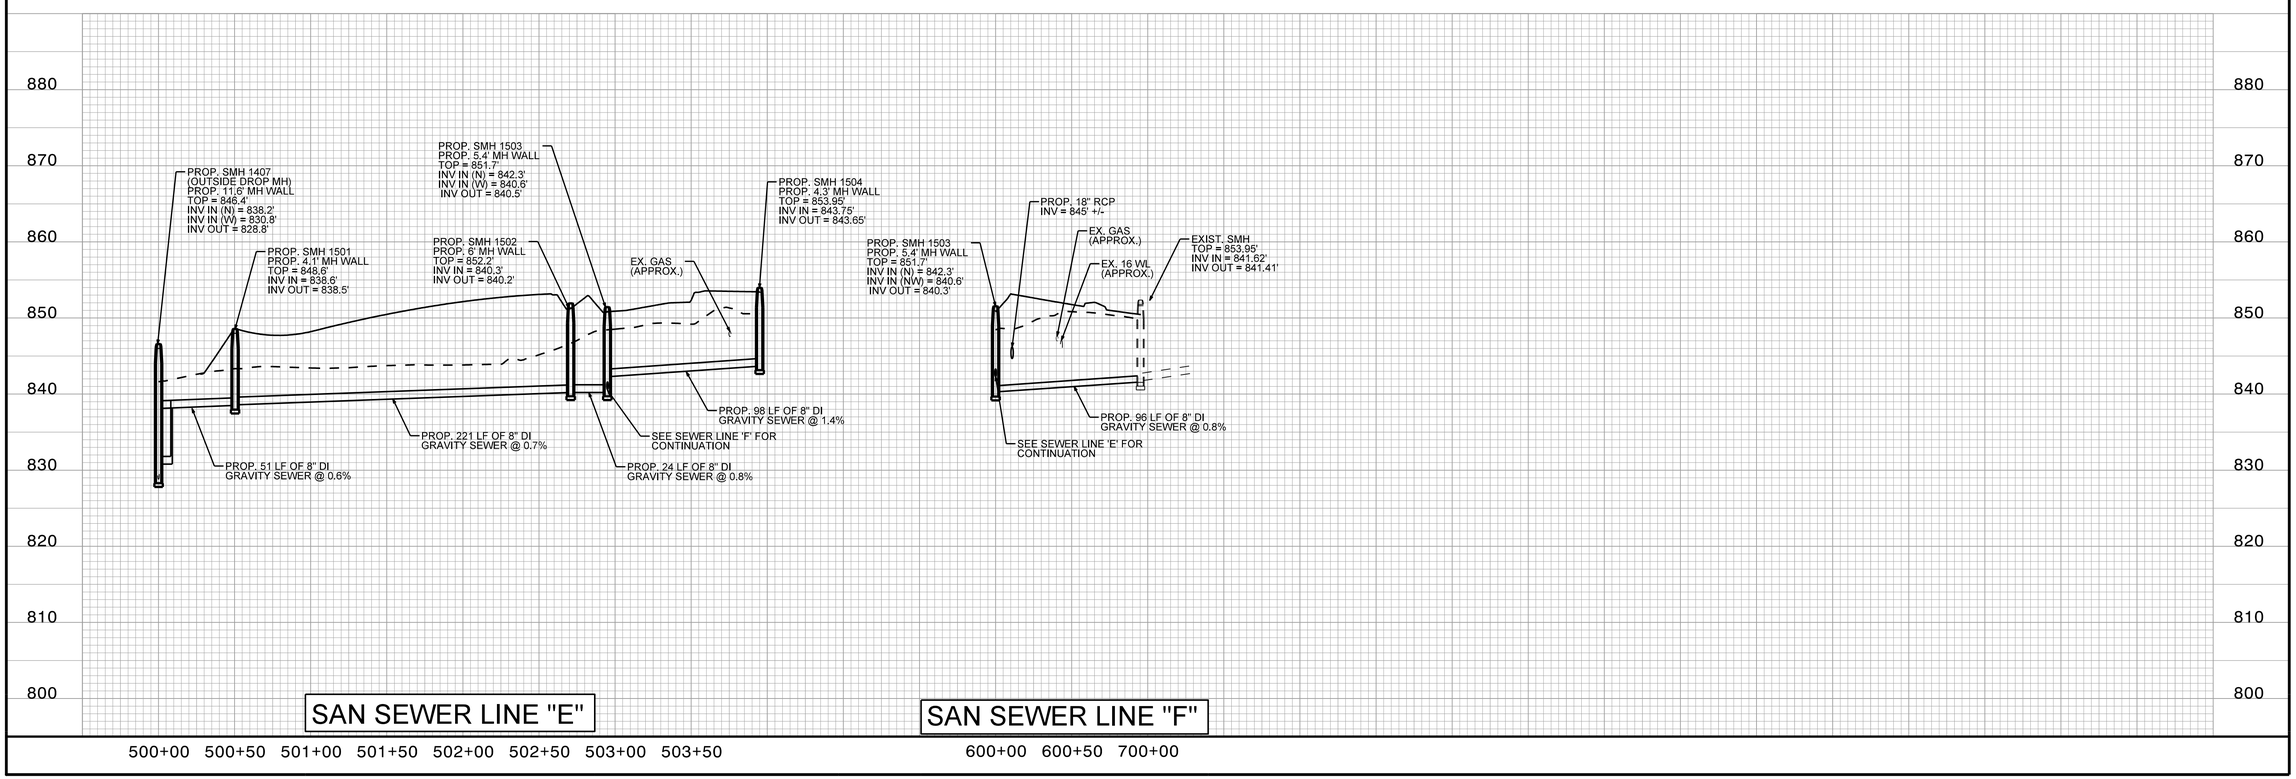
NOTES:
THE ESTIMATED QUANTITY OF DUCTILE IRON WATER PIPE FITTINGS ON THIS PLAN SHEET IS 135 POUNDS. THE ACTUAL QUANTITY AND TYPE OF FITTINGS WILL VARY BASED ON FIELD CONDITIONS.