DocuSign Envelope ID: 27A348D5-73AB-4F51-AD7D-9AB61C0B8C02

Prepared by
VHB Engineering NC, P.C. (C-3705)
940 Main Campus Drive, Suite 500
Raleigh, NC 27606
SUNGATE DESIGN GROUP, P.A.
305 CHRISTIANSEN ROAD
RALEIGH, NORTH CAROLINA 27610
(919) 789-9500
FIRM LICENSE NO. C-0910

PROJECT REFERENCE NO.	SHEET NO.
U-5312	2B-5

ROADWAY DESIGN ENGINEER
NORTH CAROLINA PROFESSIONAL SEAL 014493 ENGINEER
Signed by: Jimmy Goodwright
64CB24C43AFE4E8...
7/12/2023

DOCUMENT NOT CONSIDERED FINAL UNLESS ALL SIGNATURES COMPLETED

INTERSECTION DETAILS

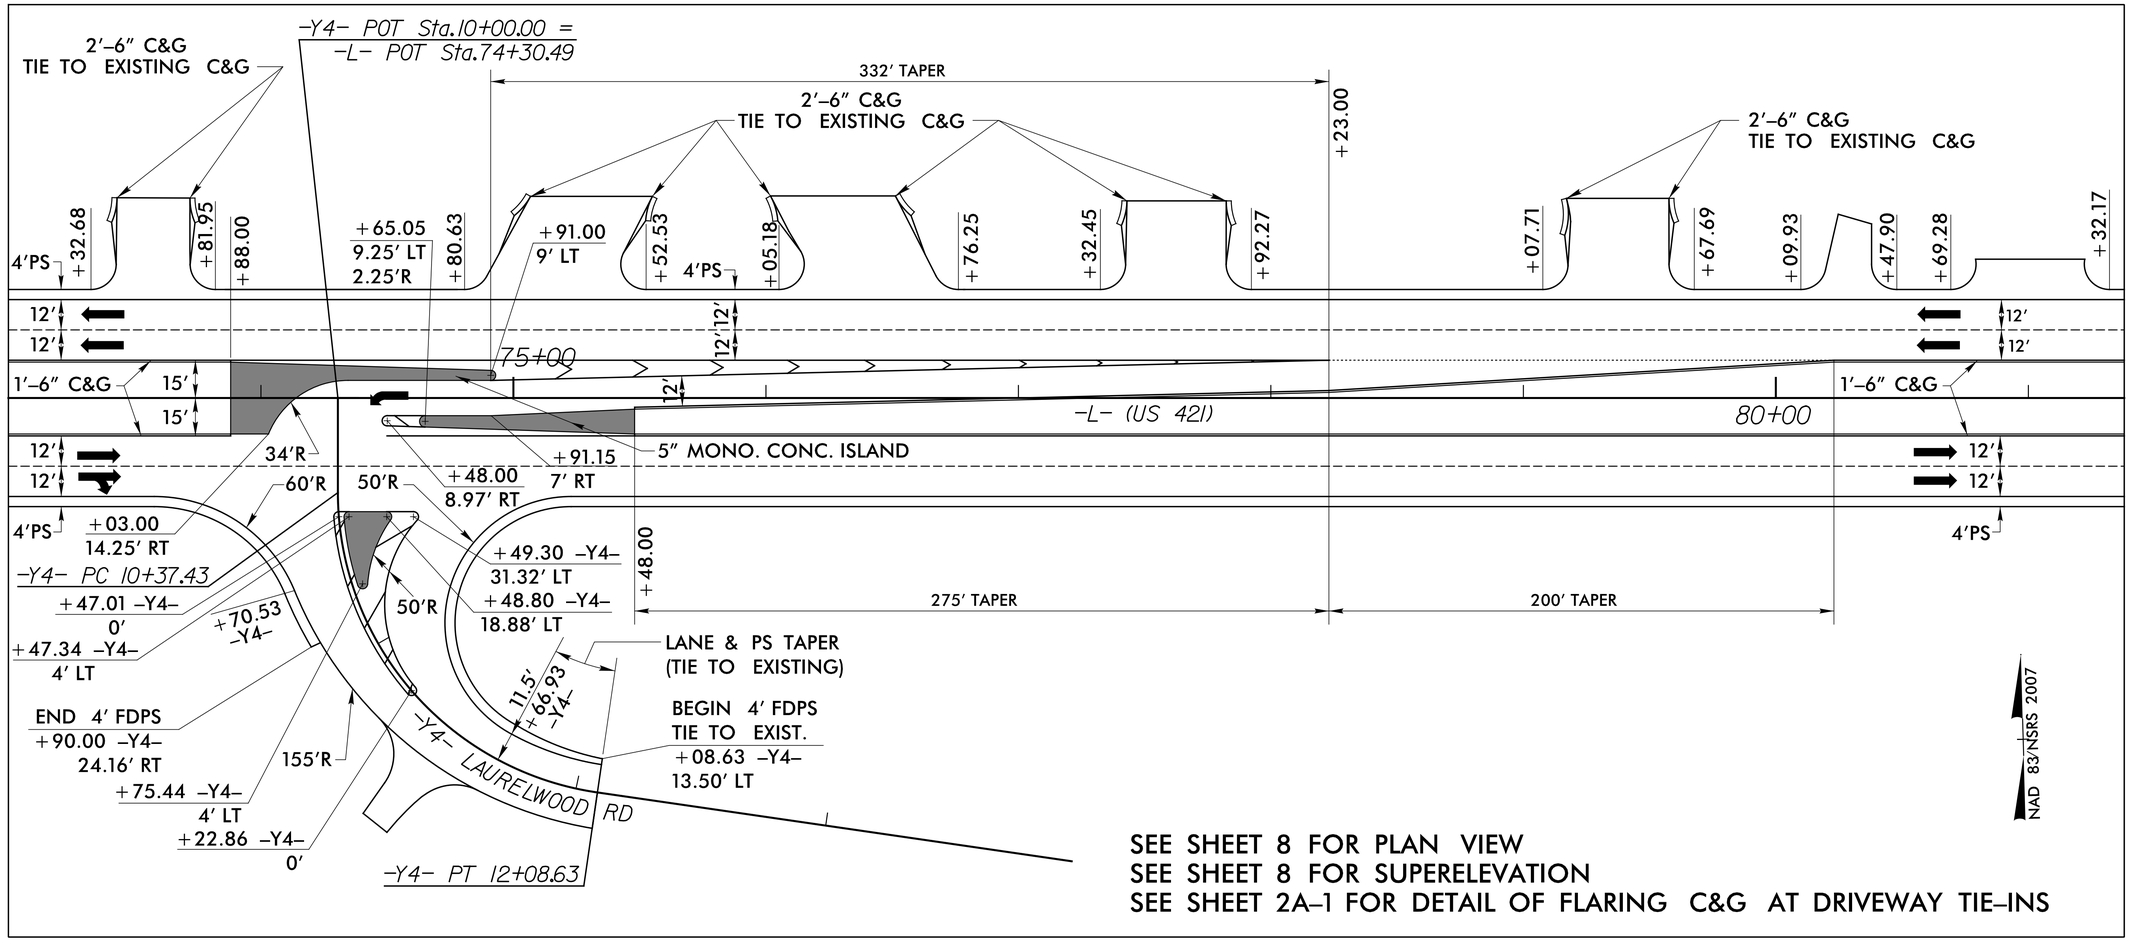

DETAIL 3
-L- STA. 73+00.00 TO 81+38.00

NOTES:
- ALL DIMENSIONS ARE BASED OFF OF -L- ALIGNMENT UNLESS OTHERWISE NOTED.
- 10' RADII FOR ALL DRIVEWAYS UNLESS OTHERWISE NOTED.
- 2' RADII FOR ALL CONCRETE ISLANDS UNLESS OTHERWISE NOTED.

30 15 0 30 60
SCALE

5/14/99
3/11/2023
u:\wel\1000\rdy_det_2B-5.dgn