DocuSign Envelope ID: 27A348D5-73AB-4F51-AD7D-9AB61C0B8C02

5/14/99

Prepared by
VHB Engineering NC, P.C. (C-3705)
940 Main Campus Drive, Suite 500
Raleigh, NC 27606

SUNGATE DESIGN GROUP, P.A.
900 JONES FRANKLIN ROAD
RALEIGH, NORTH CAROLINA 27606
(919) 319-9993
FIRM LICENSE NO. C-890

PROJECT REFERENCE NO.	SHEET NO.
U-5312	2B-16

ROADWAY DESIGN ENGINEER

NORTH CAROLINA PROFESSIONAL SEAL 014493 ENGINEER Stanford Goodnight

Docusigned by: Jimmy Goodnight
64CB24C43AFE4E8... 7/12/2023

DOCUMENT NOT CONSIDERED FINAL UNLESS ALL SIGNATURES COMPLETED

INTERSECTION DETAILS

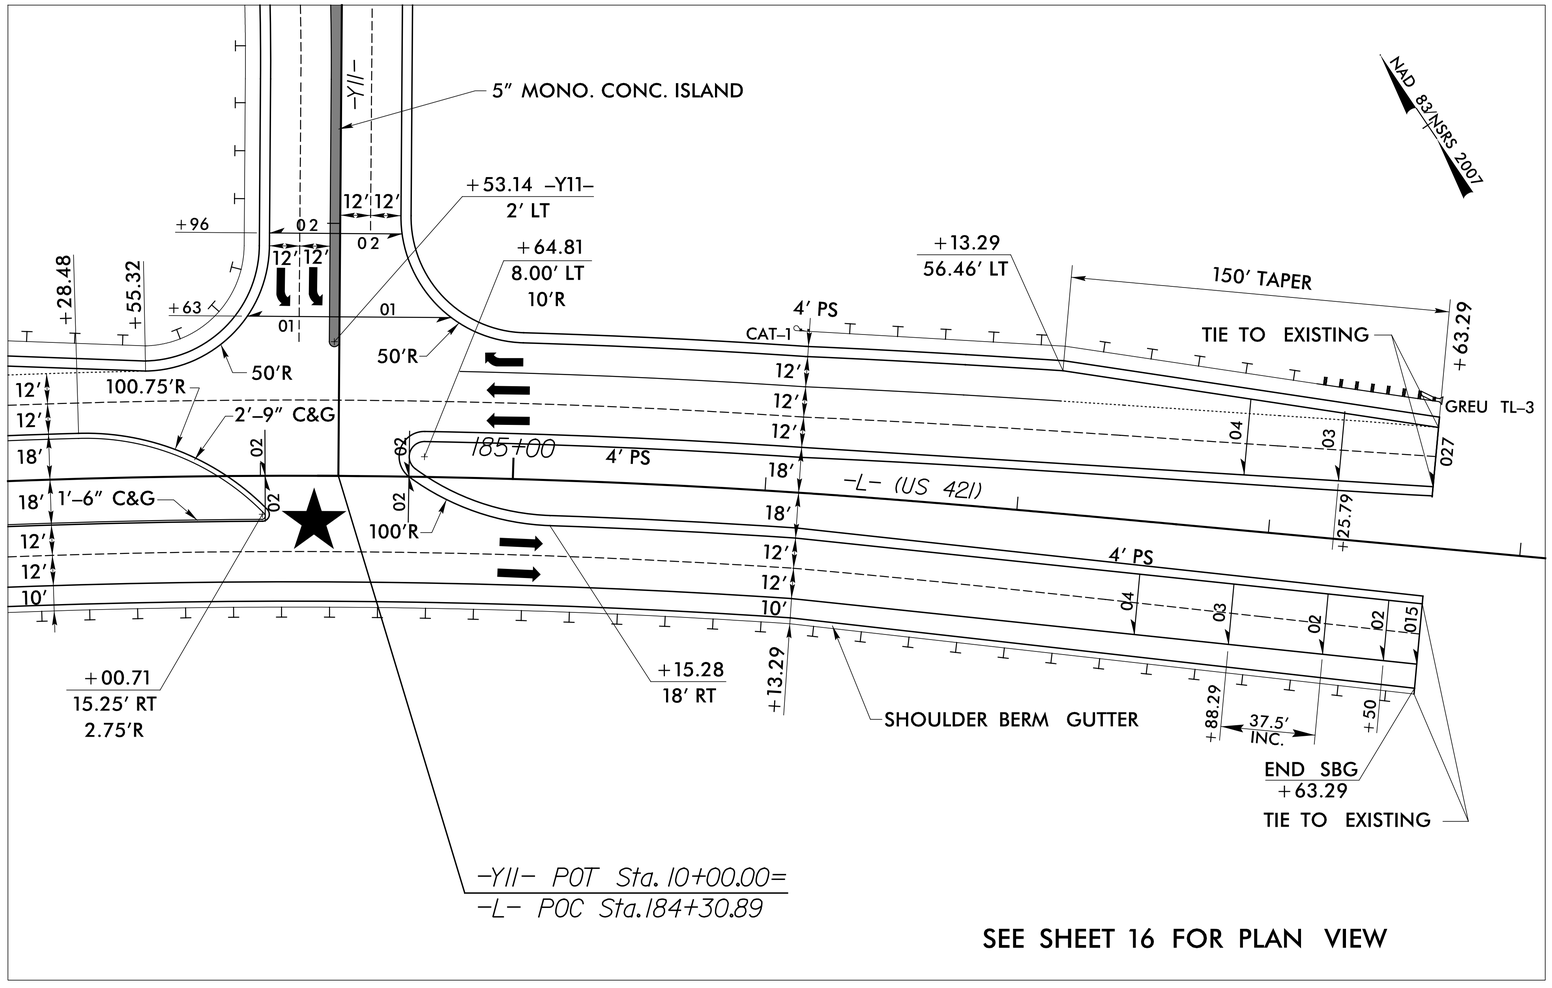

SEE SHEET 16 FOR PLAN VIEW

DETAIL 14

–L– STA. 183+00.00 TO 189+00.00

★ DENOTES PROPOSED SIGNALIZED INTERSECTION

NOTES:
– ALL DIMENSIONS ARE BASED OFF OF –L– ALIGNMENT UNLESS OTHERWISE NOTED.
– 2' RADII FOR ALL CONCRETE ISLANDS UNLESS OTHERWISE NOTED.

30 15 0 30 60
SCALE

5/23/2023
3:36:27 PM
U:\projects\5312\roadway_design\sheets\u-5312_roadway_det_2B-16.dgn
User:JMGoodnight