DocuSign Envelope ID: 14E12FF0-F0E4-446C-8BB4-38C397145DF9

TIP NO.	SHEET NO.
U-5839	PMP-6

APPROVED: DocuSigned by: William J. Hamilton A2560D704848484

DATE: 02/22/2023

SEAL

NORTH CAROLINA PROFESSIONAL SEAL 32396 ENGINEER WILLIAM J. HAMILTON

DOCUMENT NOT CONSIDERED FINAL UNLESS ALL SIGNATURES COMPLETED

Infrastructure Consulting Services, Inc.
dba
RKA
RAMEY KEMP ASSOCIATES
8210 University Executive Park Drive Suite 220 Charlotte, North Carolina 28262
Phone: 704-549-4260 | www.rameykemp.com | NC License No. F-1489

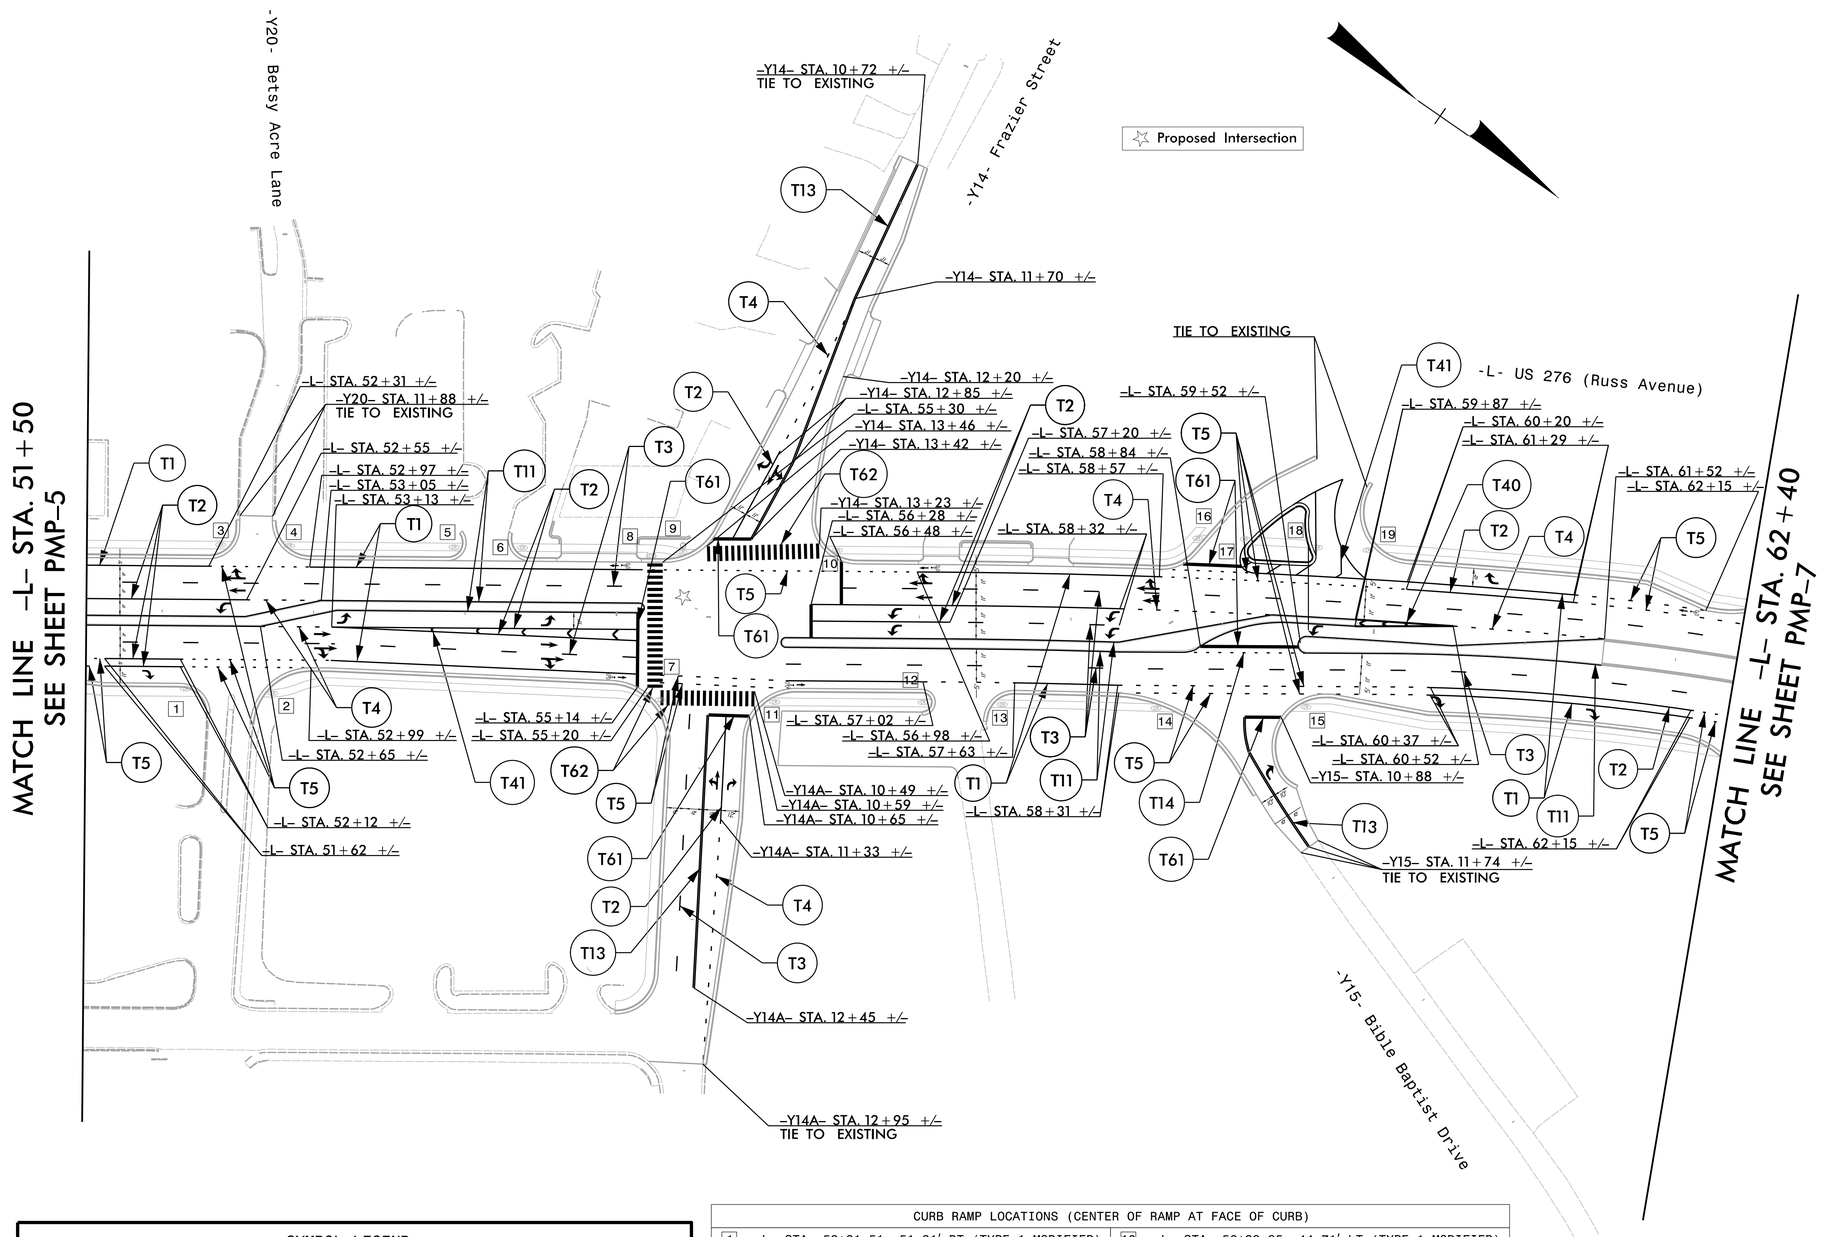

SYMBOL LEGEND			
T70	LEFT ARROW	T73	COMBO. LEFT/ STRAIGHT ARROW
T71	RIGHT ARROW	T74	COMBO. RIGHT/ STRAIGHT ARROW
T72	STRAIGHT ARROW	T93	BICYCLE CHAR. HEATED-IN-PLACE

CURB RAMP LOCATIONS (CENTER OF RAMP AT FACE OF CURB)			
1	-L- STA. 52+21.51, 51.31′ RT (TYPE 1 MODIFIED)	10	-L- STA. 56+39.95, 44.71′ LT (TYPE 1 MODIFIED)
2	-L- STA. 52+68.81, 52.22′ RT (TYPE 1 MODIFIED)	11	-L- STA. 55+95.58, 55.39′ RT (TYPE 1 MODIFIED)
3	-L- STA. 52+44.33, 44.74′ LT (TYPE 1 MODIFIED)	12	-L- STA. 57+09.99, 56.14′ RT (TYPE 1 MODIFIED)
4	-L- STA. 52+81.91. 44.36′ LT (TYPE 1 MODIFIED)	13	-L- STA. 57+50.47, 55.61′ RT (TYPE 1 MODIFIED)
5	-L- STA. 53+97.37, 44.81′ LT (TYPE 1 MODIFIED)	14	-L- STA. 58+58.30, 55.35′ RT (TYPE 1 MODIFIED)
6	-L- STA. 54+31.41, 44.84′ LT (TYPE 1 MODIFIED)	15	-L- STA. 59+48.25, 51.26′ RT (TYPE 1 MODIFIED)
7	-L- STA. 55+17.69, 58.19′ RT (TYPE 2A)	16	-L- STA. 58+75.87, 56.60′ LT (TYPE 1 MODIFIED)
8	-L- STA. 55+34.64, 37.91′ LT (TYPE 1 MODIFIED)	17	-L- STA. 59+21.49, 56.99′ LT (TYPE 6)
9	-L- STA. 55+52.55, 44.31′ LT (TYPE 3)	18	-L- STA. 58+75.87, 56.89′ LT (TYPE 6)
		19	-L- STA. 59+99.77, 56.99′ LT (TYPE 1 MODIFIED)

PAVEMENT MARKING DETAILS