DocuSign Envelope ID: 82D8C649-6B56-4745-B9CD-FF1402C4349A

PROJECT REFERENCE NO.	SHEET NO.
U-5839	Sig 8.0

PHASING DIAGRAM

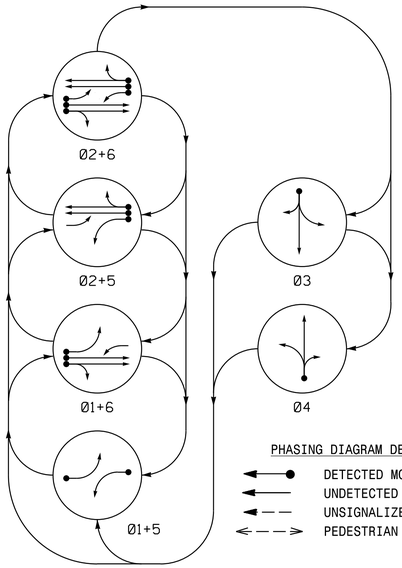

PHASING DIAGRAM DETECTION LEGEND

- DETECTED MOVEMENT
- UNDETECTED MOVEMENT (OVERLAP)
- UNSIGNALIZED MOVEMENT
- PEDESTRIAN MOVEMENT

TABLE OF OPERATION

SIGNAL FACE	PHASE 01+5	01+6	02+5	02+6	03	04	FLASH
11	←	←	F Y	F Y	←R	←R	←Y
21, 22	R	R	G	G	R	R	Y
31	R	R	R	R	G ←	R	R
32	R	R	R	R	G	R	R
41	R	R	R	R	R	G ←	R
42	R	R	R	R	R	G	R
51	←	F Y	←	F Y	←R	←R	←Y
61, 62	R	G	R	G	R	R	Y

SIGNAL FACE I.D.

All Heads L.E.D.

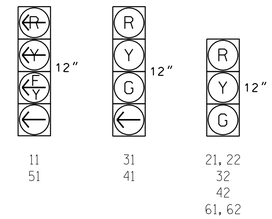

MAXTIME DETECTOR INSTALLATION CHART

DETECTOR					PROGRAMMING							
ZONE	SIZE (FT)	DISTANCE FROM STOPBAR (FT)	TURNS	NEW LOOP	CALL PHASE	DELAY TIME	EXTEND TIME	EXTEND	ADDED INITIAL	CALL	DELAY DURING GREEN	NEW CARD
1A	6X40	0	*	*	1	15	-	X	-	X	-	*
					6	3	-	X	-	X	-	*
2A	6X6	70	*	*	2	-	-	X	-	X	-	*
2B	6X6	70	*	*	2	-	-	X	-	X	-	*
3A	6X40	0	*	*	3	10	-	X	-	X	-	*
4A	6X40	0	*	*	4	10	-	X	-	X	-	*
5A	6X40	0	*	*	5	15	-	X	-	X	-	*
					2	3	-	X	-	X	-	*
6A	6X6	70	*	*	6	-	-	X	-	X	-	*
6B	6X6	70	*	*	6	-	-	X	-	X	-	*

* Multizone Microwave Detection

6 Phase
Fully Actuated
D14-12_Waynesville

NOTES

1. Refer to "Roadway Standard Drawings NCDOT" dated January 2018 and "Standard Specifications for Roads and Structures" dated January 2018.
2. Do not program signal for late night flashing operation unless otherwise directed by the Engineer.
3. Phase 1 and/or phase 5 may be lagged.
4. The order of phase 3 and phase 4 may be reversed.
5. Set all detector units to presence mode.
6. Locate new cabinet so as not to obstruct sight distance of vehicles turning right on red.
7. See traffic control plans for stop bar and crosswalk locations.
8. This intersection uses multizone microwave detection. Install detectors according to the manufacturer's instructions to achieve the desired detection.
9. Maximum times shown in timing chart are for free-run operation only. Coordinated signal system timing values supersede these values.

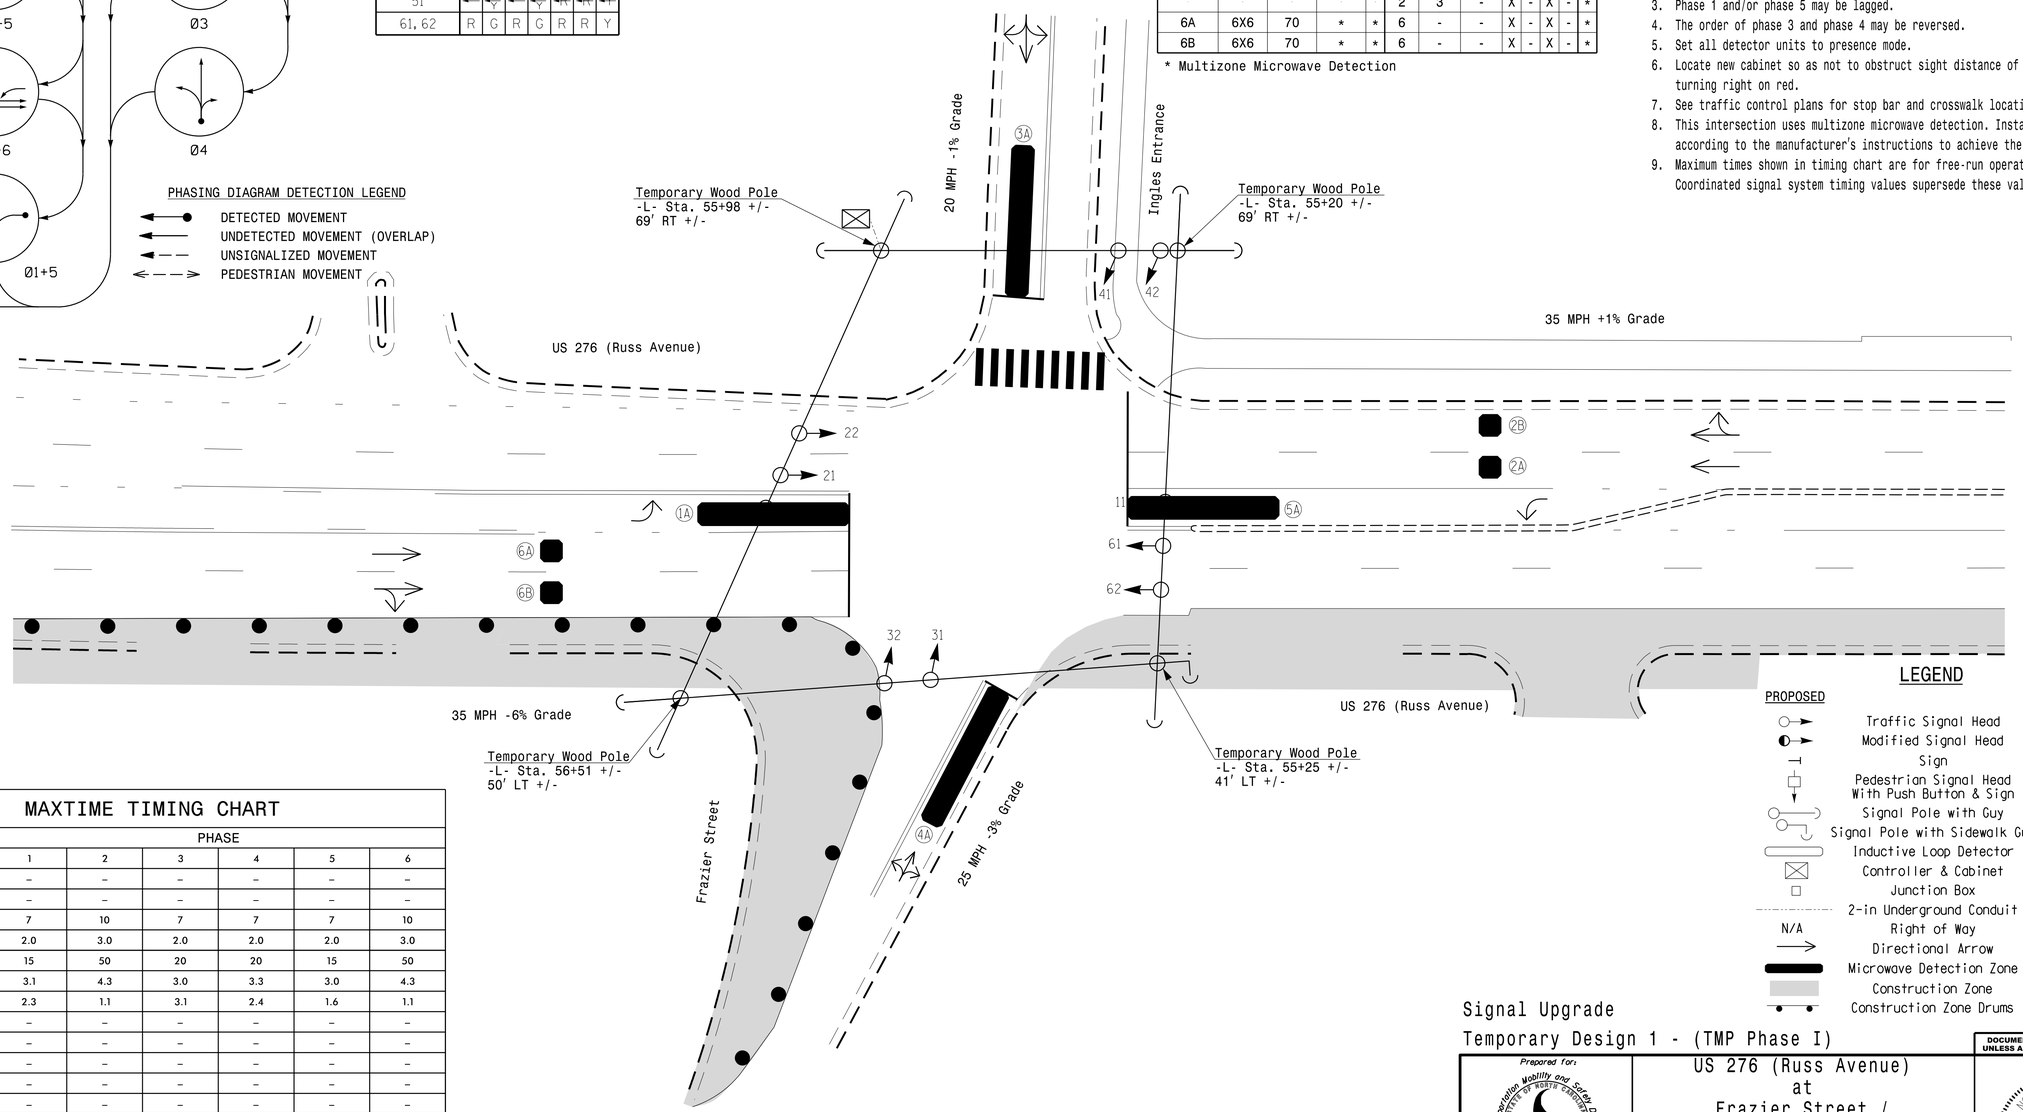

LEGEND

PROPOSED		EXISTING
	Traffic Signal Head	
	Modified Signal Head	N/A
	Sign	
	Pedestrian Signal Head With Push Button & Sign	
	Signal Pole with Guy	
	Signal Pole with Sidewalk Guy	
	Inductive Loop Detector	
	Controller & Cabinet	
	Junction Box	
	2-in Underground Conduit	
N/A	Right of Way	
	Directional Arrow	
	Microwave Detection Zone	N/A
	Construction Zone	N/A
	Construction Zone Drums	N/A

MAXTIME TIMING CHART

FEATURE	PHASE 1	2	3	4	5	6
Walk *	–	–	–	–	–	–
Ped Clear *	–	–	–	–	–	–
Min Green	7	10	7	7	7	10
Passage *	2.0	3.0	2.0	2.0	2.0	3.0
Max 1 *	15	50	20	20	15	50
Yellow Change	3.1	4.3	3.0	3.3	3.0	4.3
Red Clear	2.3	1.1	3.1	2.4	1.6	1.1
Added Initial *	–	–	–	–	–	–
Maximum Initial *	–	–	–	–	–	–
Time Before Reduction *	–	–	–	–	–	–
Time To Reduce *	–	–	–	–	–	–
Minimum Gap	–	–	–	–	–	–
Advance Walk	–	–	–	–	–	–
Non Lock Detector	X	–	X	X	X	–
Vehicle Recall	–	MIN RECALL	–	–	–	MIN RECALL
Dual Entry	–	–	–	–	–	–

* These values may be field adjusted. Do not adjust Min Green and Extension times for phases 2 and 6 lower than what is shown. Min Green for all other phases should not be lower than 4 seconds.

Signal Upgrade
Temporary Design 1 - (TMP Phase I)

DOCUMENT NOT CONSIDERED FINAL UNLESS ALL SIGNATURES COMPLETED

Prepared for: Transportation Mobility and Safety Division, Signal Design Section, Department of Transportation, State of North Carolina
750 N.Greenfield Pkwy,Garner,NC 27529

US 276 (Russ Avenue)
at
Frazier Street /
Ingles Entrance

Division 14 Haywood County Waynesville

PLAN DATE:	April 2023	REVIEWED BY:	WJ Hamilton
PREPARED BY:	TS Popelka	RKA PROJ. NO.:	16085 (040)

SCALE 0 20 1"=20'

REVISIONS	INIT.	DATE

SEAL
NORTH CAROLINA PROFESSIONAL SEAL 32396 ENGINEER WILLIAM J. HAMILTON
DocuSigned by: William J. Hamilton
A05E0D704648484...
SIGNATURE 04/11/2023 DATE

SIG. INVENTORY NO. 14-10751

Infrastructure Consulting Services, Inc.
RKA
RAMEY KEMP ASSOCIATES
8210 University Executive Park Drive Suite 220 Charlotte, North Carolina 28262
Phone: 704-549-4260 | www.rameykemp.com | NC License No. F-1489