DocuSign Envelope ID: B272067B-575D-451E-9EB5-94B150D7AEBB

PROJECT REFERENCE NO.	SHEET NO.
U-5839	SCP-12

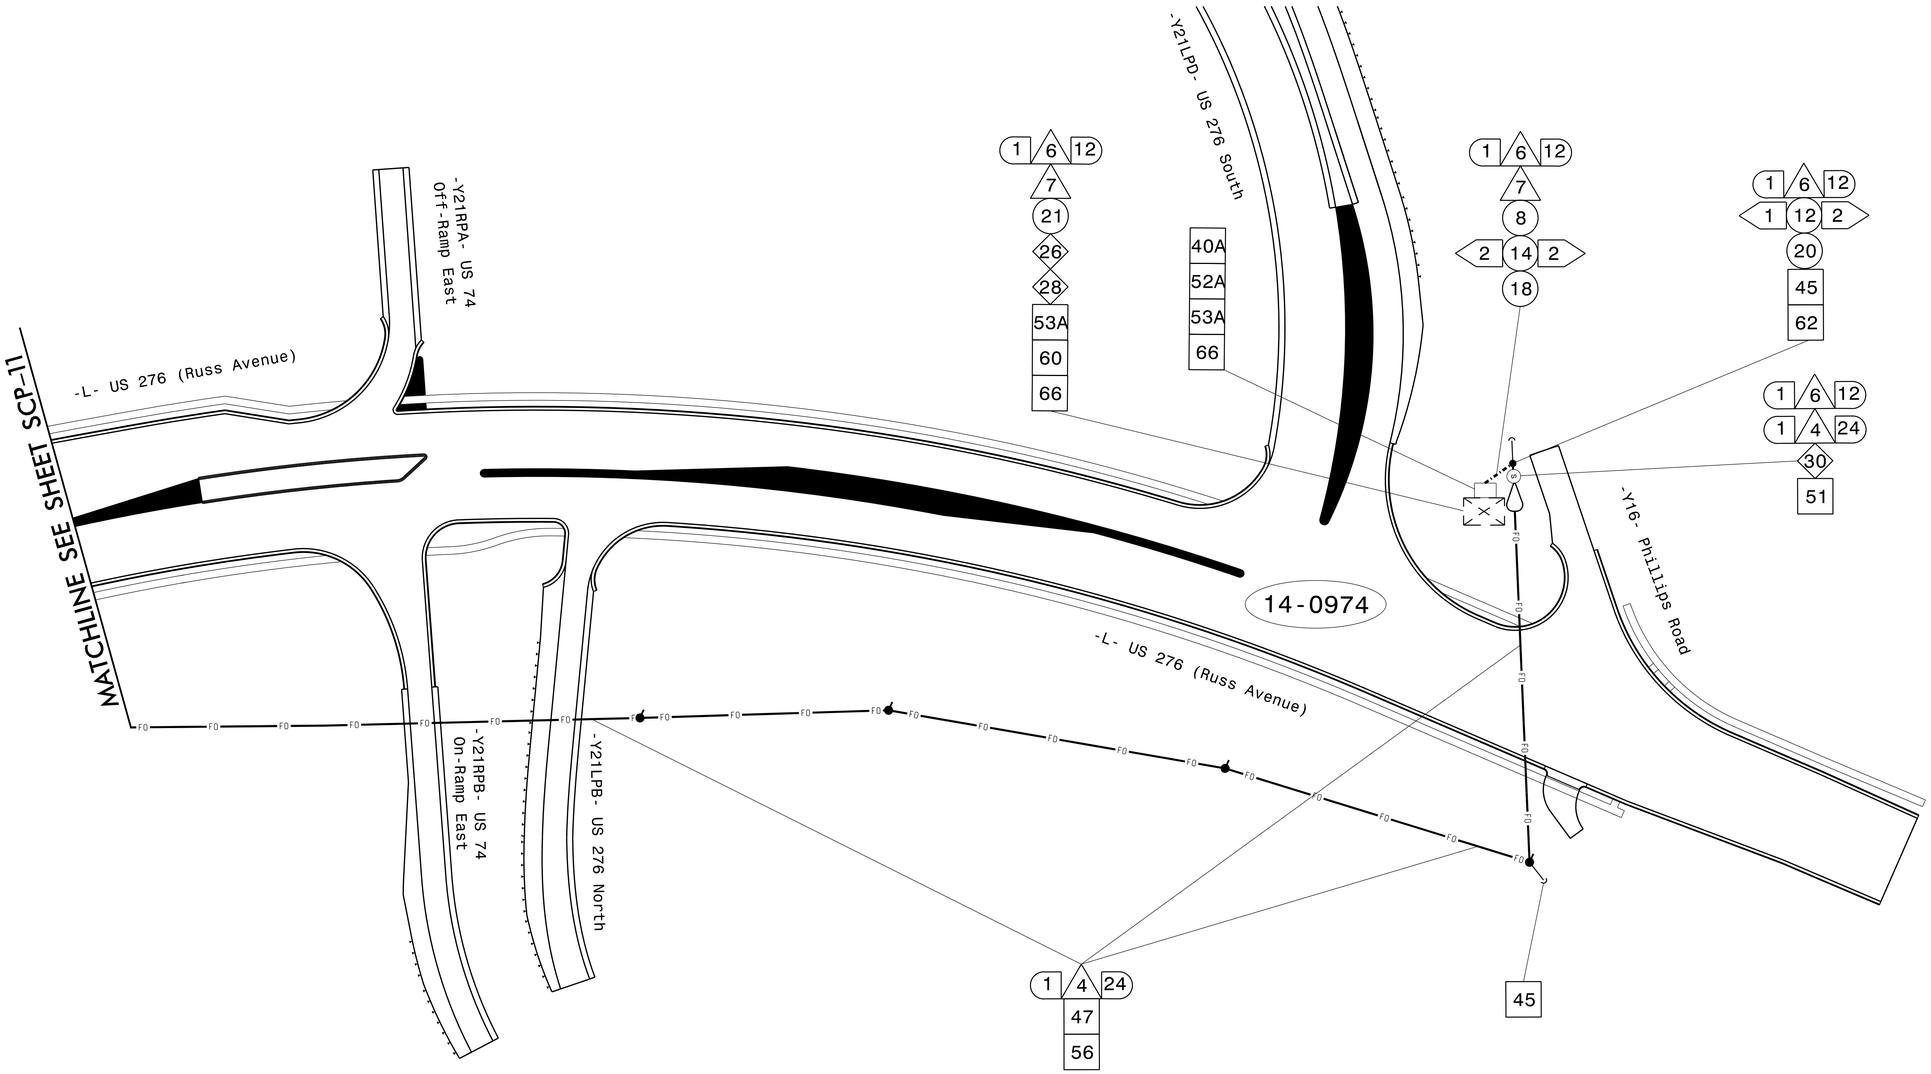

NOTES:

1) NOTIFY THE DIVISION 14 TRAFFIC ENGINEER AT (828) 631–1185 FIVE (5) DAYS PRIOR TO BEGINNING WORK ON SIGNAL SYSTEM COMMUNICATIONS CABLE. NOTIFY THE ENGINEER AFTER ALL WORK IS PERFORMED TO ENSURE THAT ALL FIBER CIRCUITS ARE FUNCTIONING PROPERLY. ALL WORK IS NOT COMPLETE UNTIL THE SIGNAL SYSTEM IS BACK UP AND OPERATIONAL.

2) CONTRACTOR TO RECORD EXISTING SPLICE ARRANGEMENT FOR COMPARISON TO THE SUPPLIED SPLICE DETAILS. IF DISCREPANCIES EXIST, CONTACT THE ENGINEER TO DETERMINE HOW TO PROCEED WITH RESPLICING. PROVIDE AS–BUILT PLANS TO THE ENGINEER IF FINAL SPLICE ARRANGEMENT DIFFERS FROM THE SUPPLIED SPLICE DETAILS.

3) ALL NCDOT FIBER ATTACHMENT POINTS ARE 40" BELOW POWER, POINT SIDE OF POLE, UNLESS NOTED OTHERWISE.

4) ONCE THE FIBER OPTIC CABLE HAS BEEN INSTALLED AND THE SYSTEM IS UP AND OPERATIONAL, REMOVE THE WIRELESS EQUIPMENT AND CONTACT THE DIVISION 14 TRAFFIC ENGINEER AT (828) 631–1185 AND RETURN THE WIRELESS EQUIPMENT.

$$$