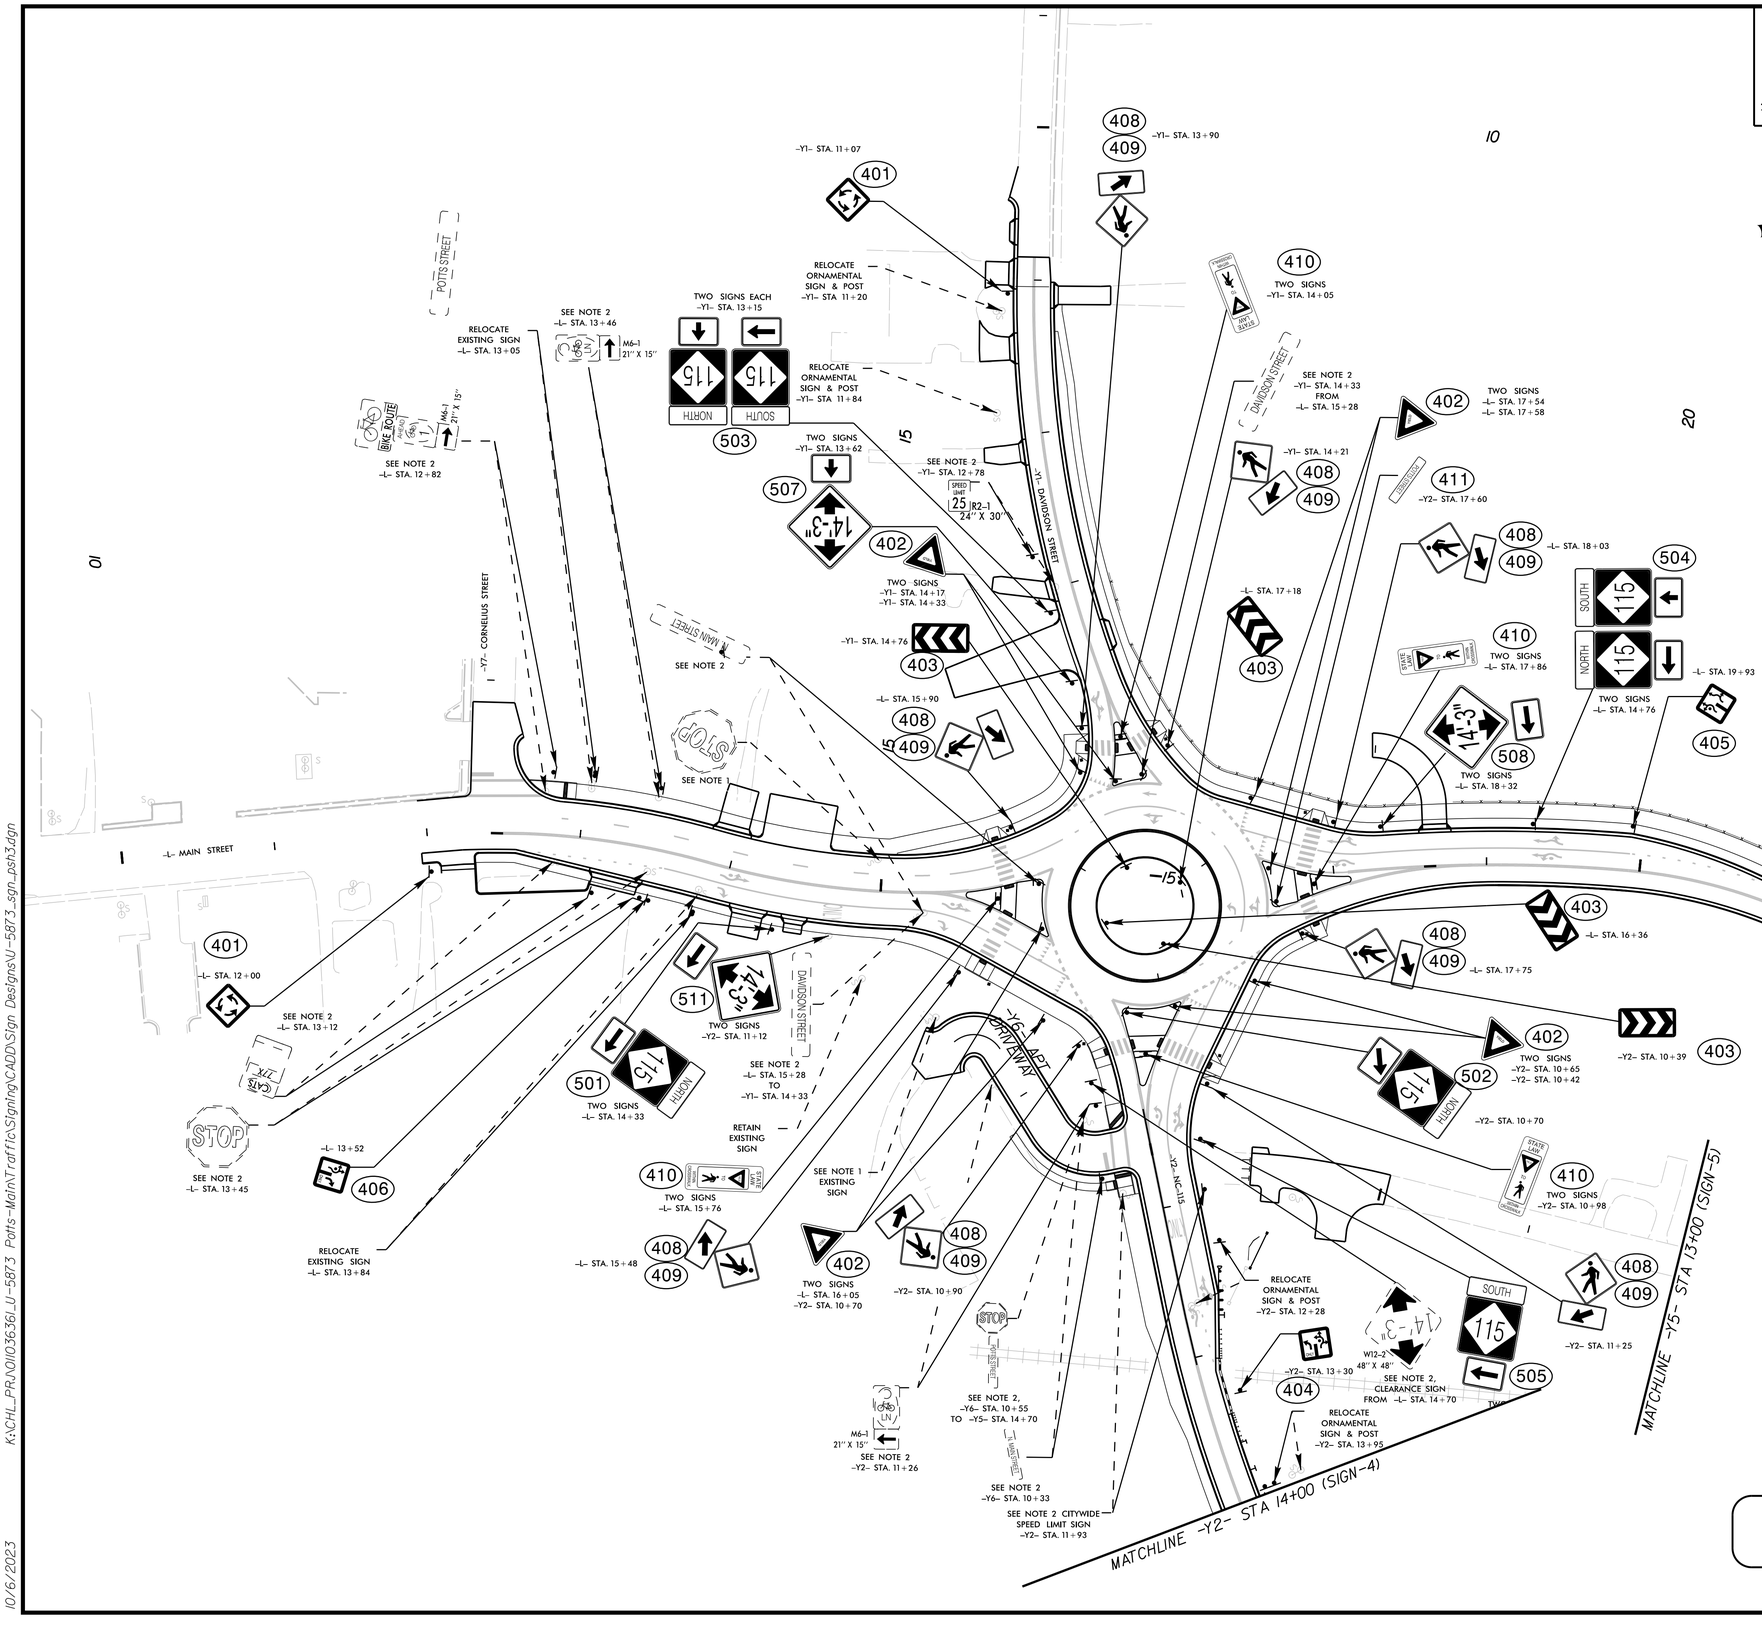

Kimley»Horn
©2019
200 S. TRYON ST. • CHARLOTTE, NC 28202

PROJECT REFERENCE NO.	SHEET NO.
U-5873	SIGN-3

APPROVED: DocuSigned by: Frank Masterson 60FB2BD6CFF1412...

DATE: 10/24/2023

SEAL

NORTH CAROLINA PROFESSIONAL SEAL 037923 ENGINEER FRANK D. MASTERSON, JR.

DOCUMENT NOT CONSIDERED FINAL UNLESS ALL SIGNATURES COMPLETED

PROJECT NOTES

1. DISPOSE OF SIGN SYSTEM, U-CHANNEL
2. RELOCATE SIGN SYSTEM, U-CHANNEL

K:\CHL_PRJ\0103636_U-5873 Potts-Main\Traffic\Signing\CADD\Sign Designs\U-5873_sgn_psh3.dgn

10/6/2023