DocuSign Envelope ID: D0CD128A-78B7-467E-8822-26B2BB82570C

5/14/99

REVISIONS

8/28/2023

Kimley»Horn ©2023

200 SOUTH TRYON, SUITE 200
CHARLOTTE, N.C. 28202

PROJECT REFERENCE NO.	SHEET NO.
U-5907	7A
R/W SHEET NO.	
ROADWAY DESIGN ENGINEER	HYDRAULICS ENGINEER

NORTH CAROLINA PROFESSIONAL SEAL 037923 ENGINEER FRANK D. MASTERSON, III

DocuSigned by: Frank Masterson 10/25/2023
6F6B9D6CEF1412...
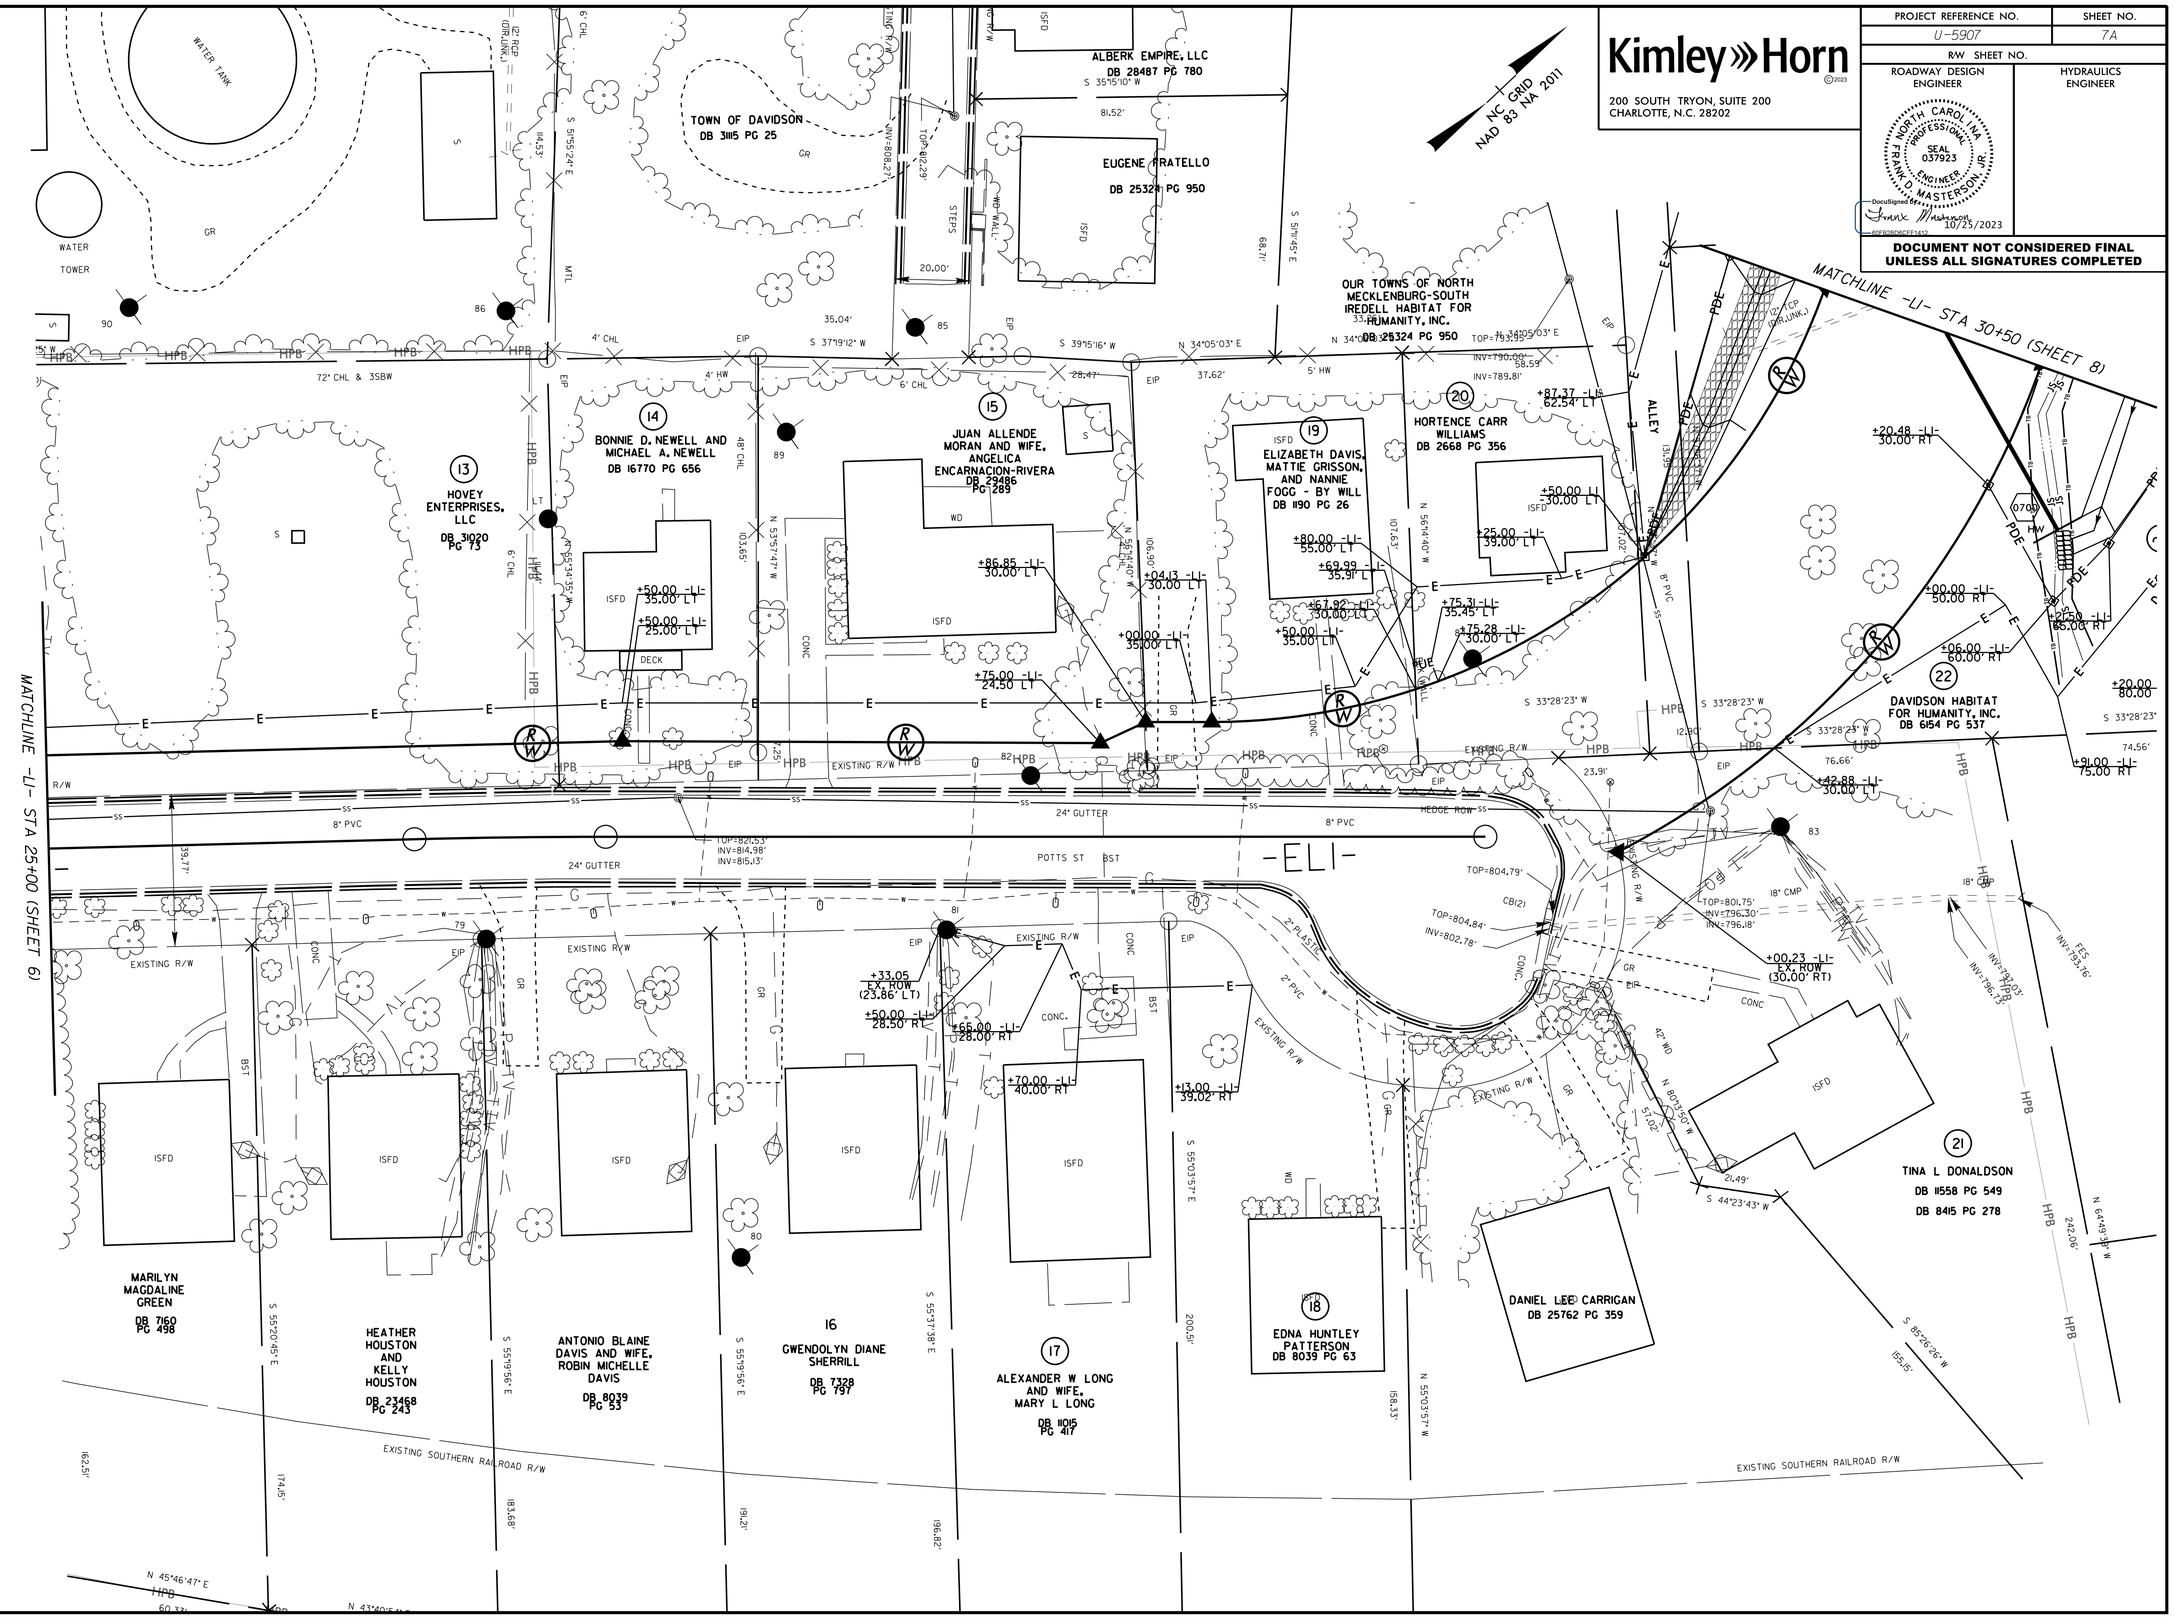
DOCUMENT NOT CONSIDERED FINAL UNLESS ALL SIGNATURES COMPLETED