PROJECT REFERENCE NO.	SHEET NO.
U-5907	U0-11
THIS SHEET CORRESPONDS TO RDY- 13	

UTILITIES BY OTHERS

ALL PROPOSED UTILITY WORK SHOWN ON THIS SHEET WILL BE DONE BY OTHERS. NO PAYMENT WILL BE MADE TO THE CONTRACTOR FOR PROPOSED UTILITY WORK SHOWN ON THIS SHEET.

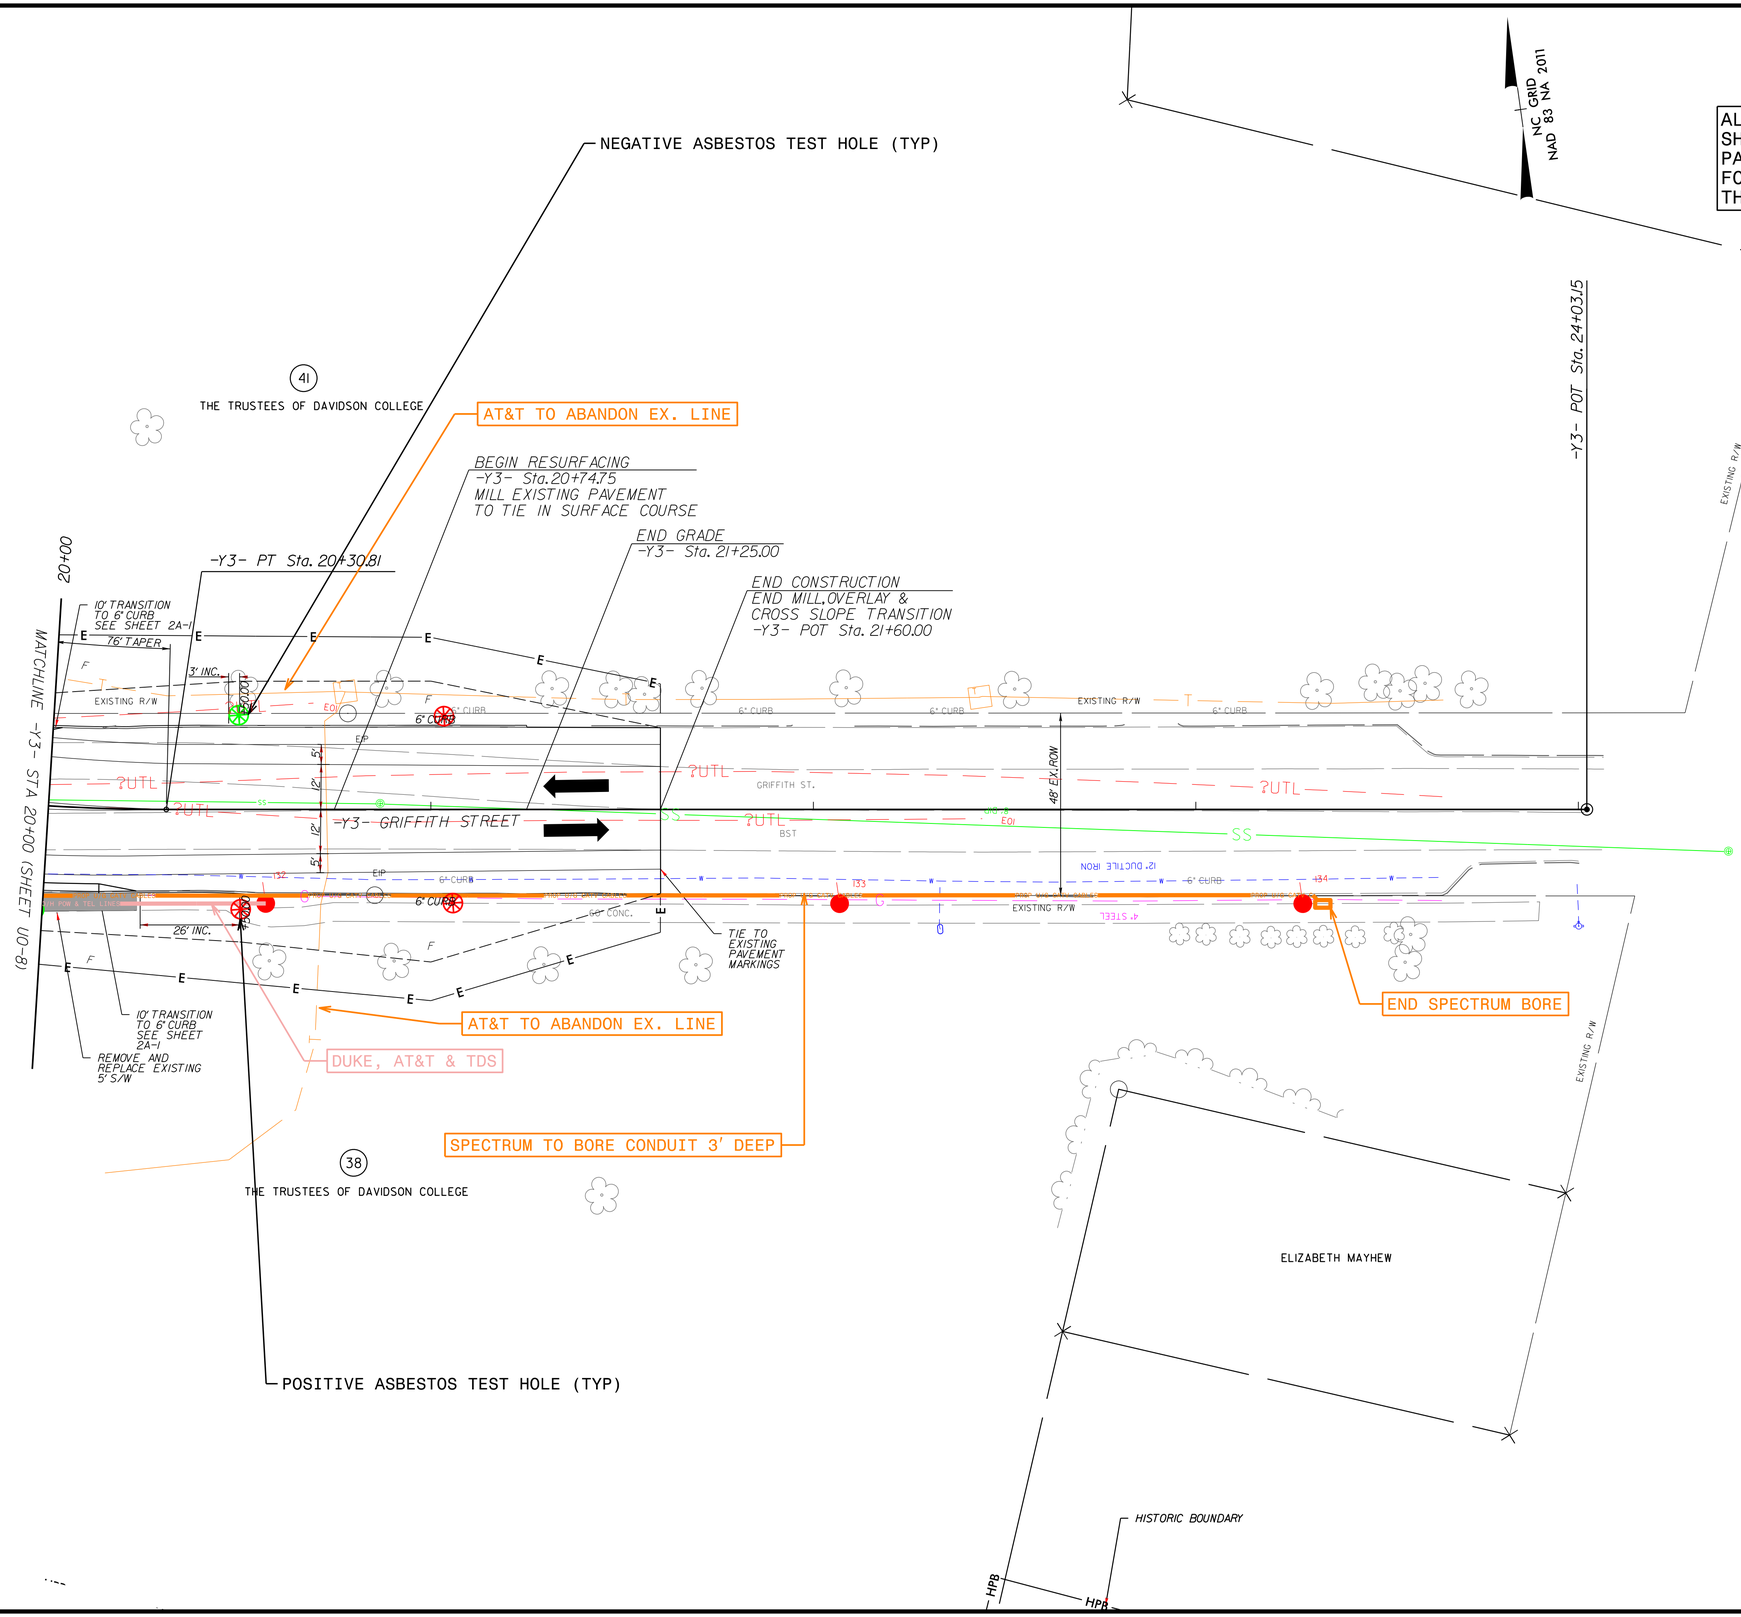

CH ENGINEERING
DIVISION OF PENNONI
5430 WADE PARK BLVD., SUITE 106,
RALEIGH, NC 27607 PHONE: 919.929.1173
FAX: 919.493.6548 NC LICENSE #P-0189

5/14/99
9/8/2023
R:\Utilities\Engineering\UB0\Proj\U-5907_ut_rdy13_U011_psh.dgn