PROJECT REFERENCE NO.	SHEET NO.
BR-0046	EC-9/CONST.4
R/W SHEET NO.	
ROADWAY DESIGN ENGINEER	HYDRAULICS ENGINEER

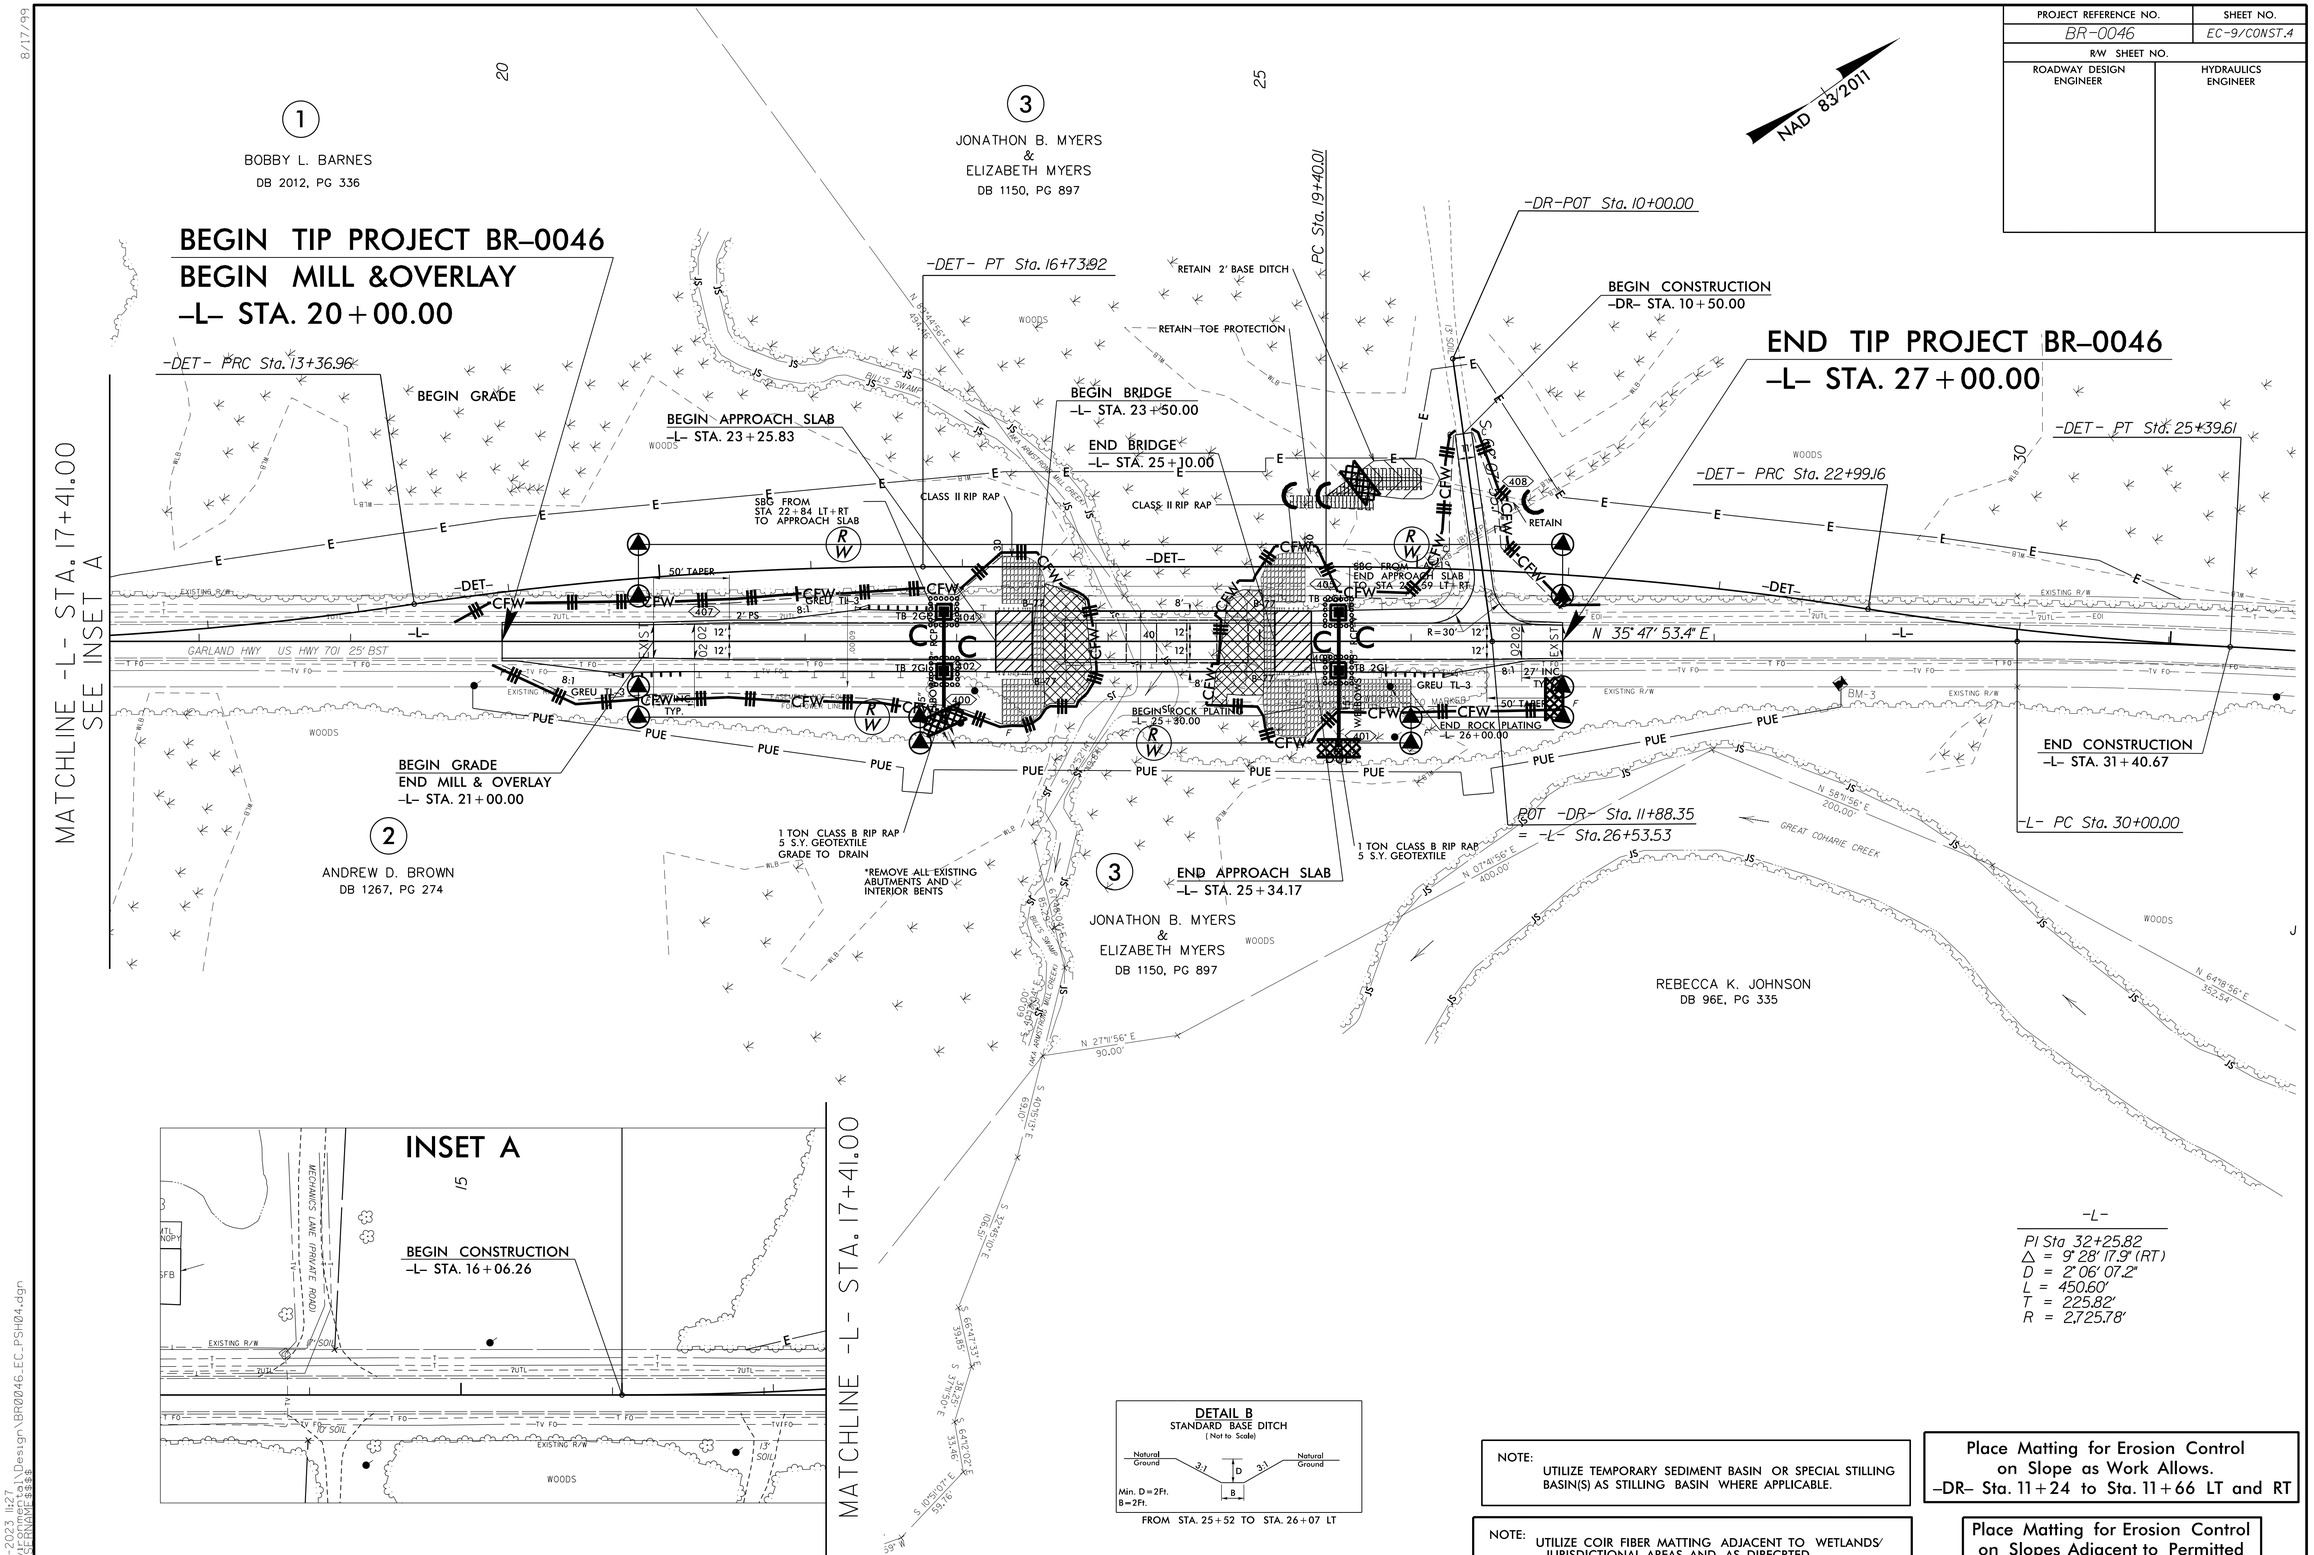

NOTE:
UTILIZE TEMPORARY SEDIMENT BASIN OR SPECIAL STILLING BASIN(S) AS STILLING BASIN WHERE APPLICABLE.

NOTE: UTILIZE COIR FIBER MATTING ADJACENT TO WETLANDS/ JURISDICTIONAL AREAS AND AS DIRECRTED

Place Matting for Erosion Control on Slope as Work Allows.
-DR- Sta. 11+24 to Sta. 11+66 LT and RT

Place Matting for Erosion Control on Slopes Adjacent to Permitted Wetlands as Work Allows.

8/17/99

14-FEB-2023 11:27
R:\Roadway\Proj\BR0046_EC_PSH04.dgn