DocuSign Envelope ID: FC32D7B1-9598-46E3-9FE0-54D4F6F218D1

TIP NO.	SHEET NO.
U-5808	PMP-2

APPROVED: DocuSigned by: R J DeCola EF1545DF704F4A4...

DATE: 10/9/2023

SEAL

NORTH CAROLINA PROFESSIONAL ENGINEER SEAL 034381 RICHARD J. DECOLA

DOCUMENT NOT CONSIDERED FINAL UNLESS ALL SIGNATURES COMPLETED

Mead&Hunt
111 E. Hargett Street, Suite 300
Raleigh, North Carolina 27601
919-714-8670 | meadhunt.com
NC License No. F-1235

PAVEMENT MARKING SCHEDULE

THERMOPLASTIC

T1	WHITE EDGELINE (4″, 90 MIL)
T2	WHITE SOLID LANE LINE (4″, 90 MIL)
T3	10 FT. WHITE SKIP (4″, 90 MIL)
T4	3 FT. - 9 FT./SP WHITE MINISKIP (4″, 90 MIL)
T11	YELLOW SINGLE CENTER (4″, 90 MIL)
T13	YELLOW DOUBLE CENTER (4″, 90 MIL)
T40	WHITE GORELINE (8″, 90 MIL)
T45	3 FT. - 3 FT./SP WHITE MINISKIP (8″, 90 MIL)
T62	WHITE CROSSWALK LINE (24″, 90 MIL)
T70	LEFT TURN ARROW (90 MIL)
T71	RIGHT TURN ARROW (90 MIL)
T72	STRAIGHT ARROW (90 MIL)
T73	COMBO. LEFT/STRAIGHT ARROW (90 MIL)
T100	ALPHANUMERIC CHAR. (90 MIL)
T103	24″ YIELD LINE TRIANGLE (90 MIL)
T112	FISH-HOOK RIGHT/STRAIGHT ARROW (90 MIL)
T116	FISH-HOOK W/CIRCLE LEFT ARROW (90 MIL)
T117	FISH-HOOK W/CIRCLE LEFT/STRAIGHT ARROW (90 MIL)

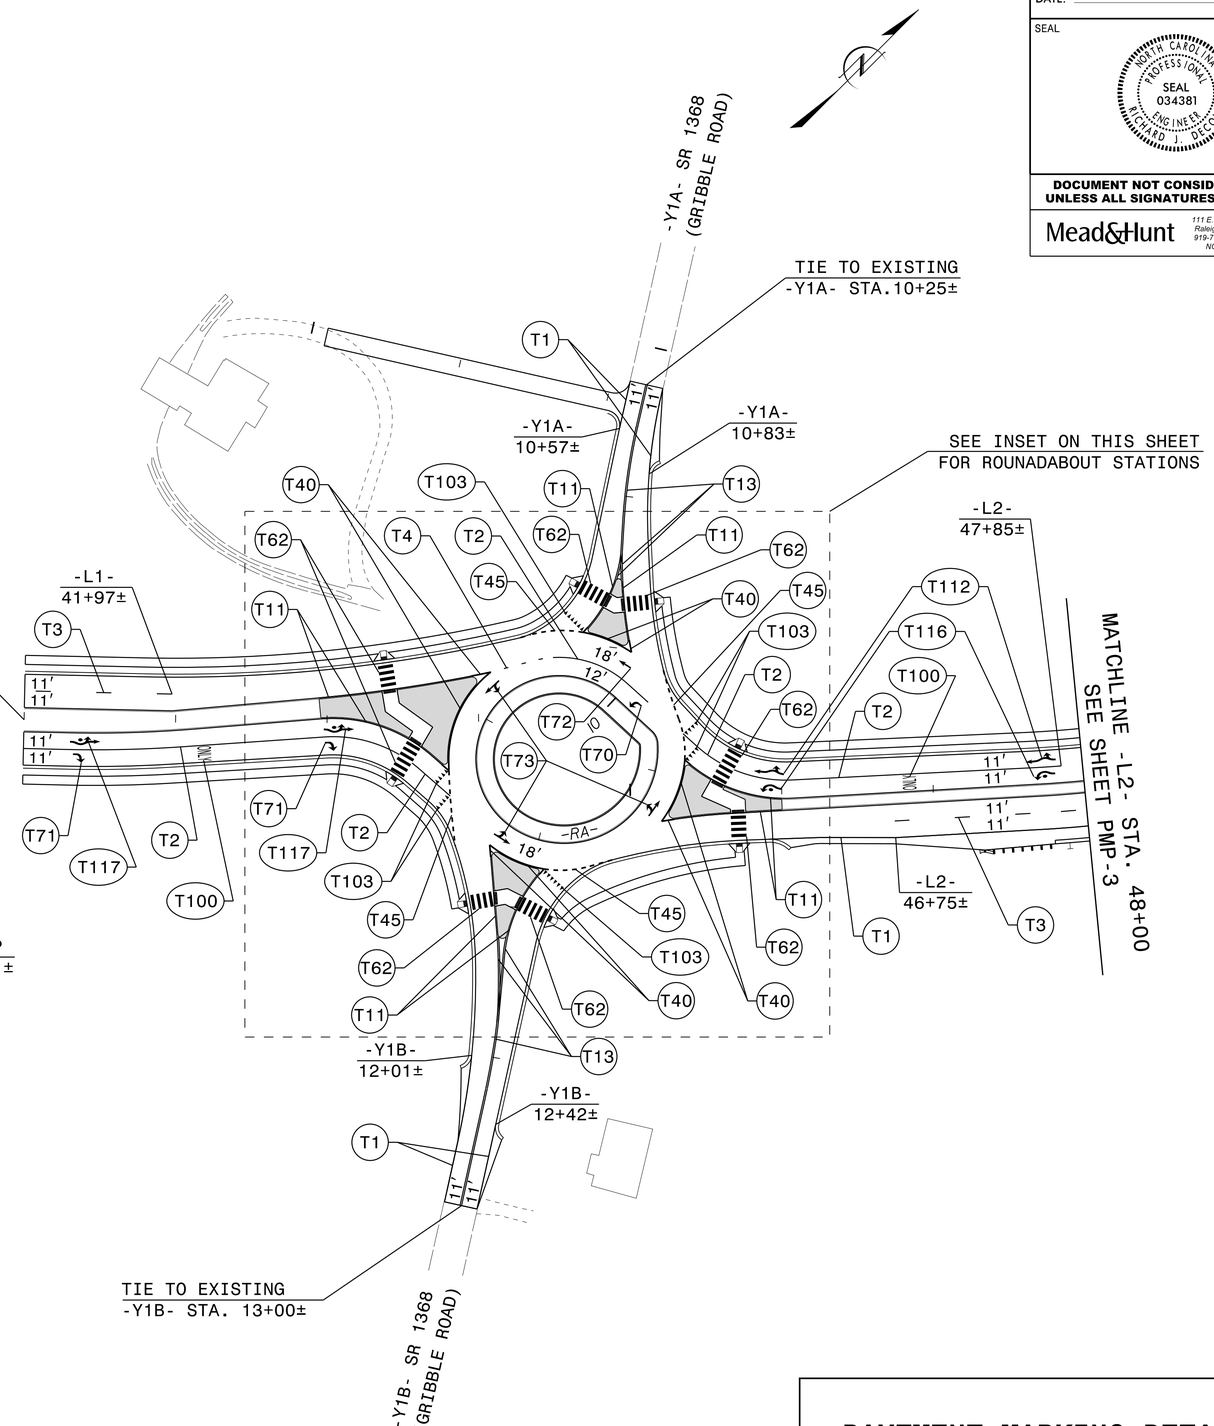

NOTE: ALL HIGH-VISIBILITY CROSSWALKS ARE 10′ WIDE.

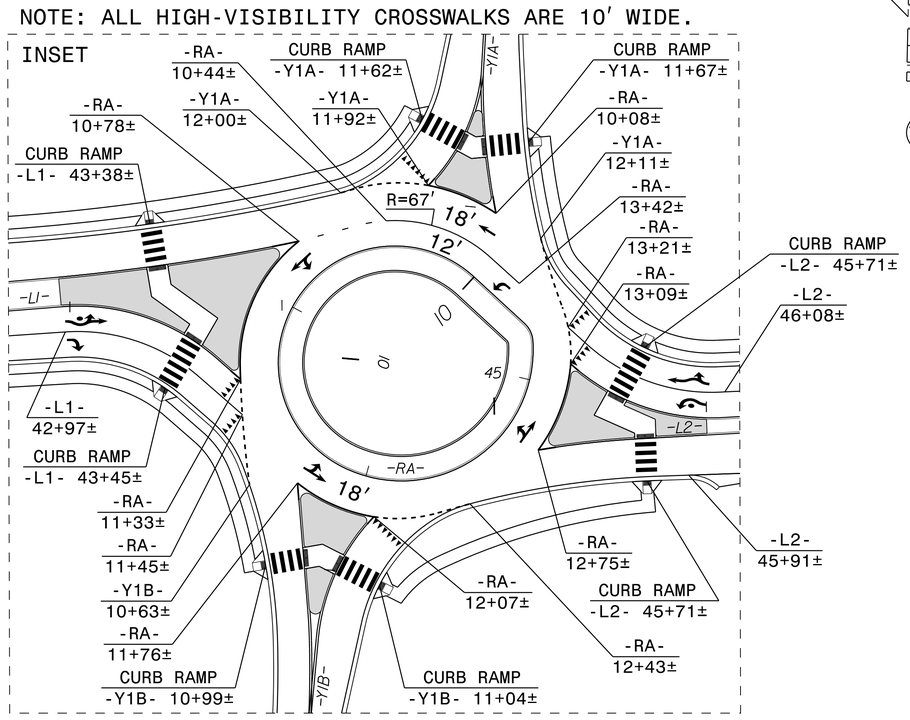

PAVEMENT MARKING DETAIL

10/09/23
R:\Traffic\Signing\CADD\Pavement Marking Plans\U5808_Sgn_PMP_2.dgn
User:184-jg