5/14/99

PROJECT REFERENCE NO.	SHEET NO.
2024CPT.05.07.10921.1, etc.	PMP-4
R/W SHEET NO.	
ROADWAY DESIGN ENGINEER	HYDRAULICS ENGINEER

NORTH CAROLINA PROFESSIONAL ENGINEER SEAL 047270 ADAM P. PILARZ
DocuSigned by:
362829559EC2498...
9/13/2023

JENKS CARPENTER ROAD
Holt Road to Fryar Creek Drive
Striping Improvements

PLAN VIEW

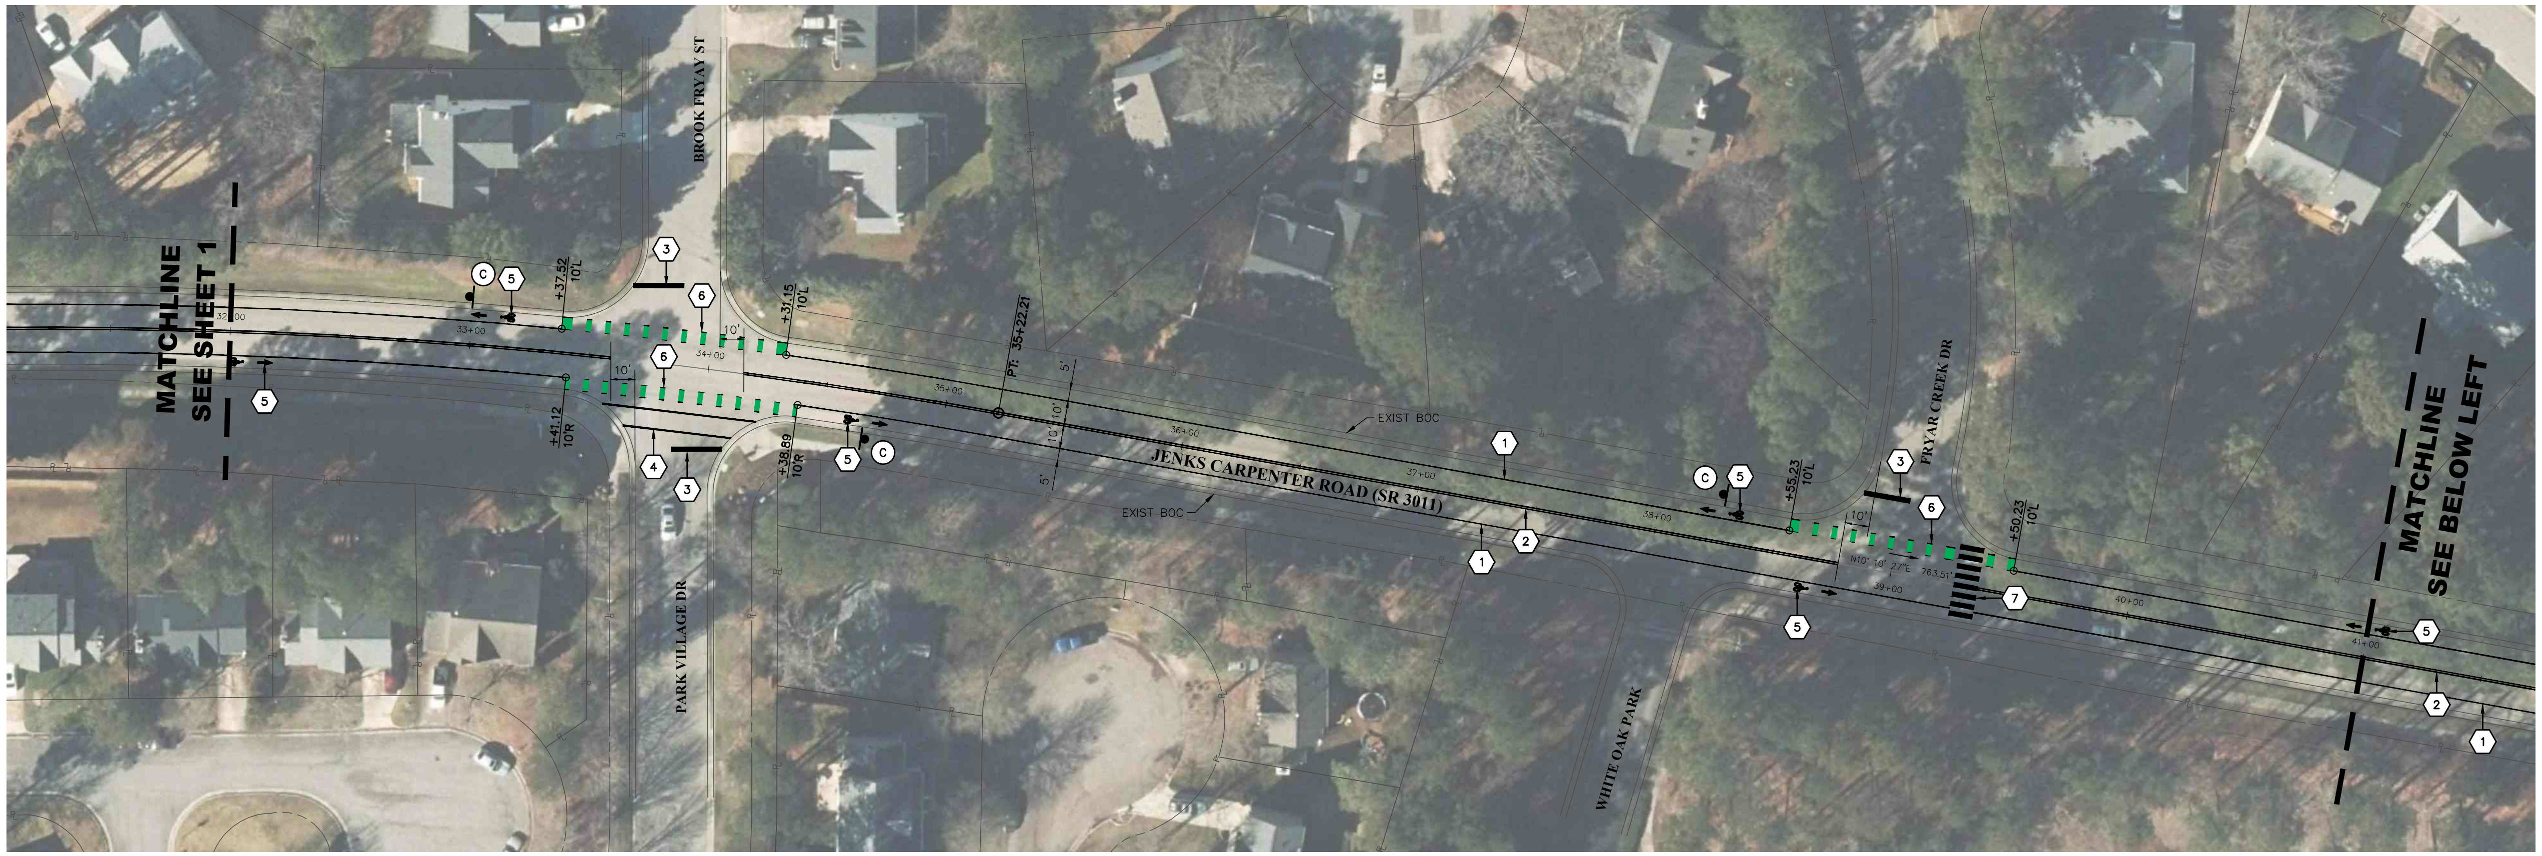

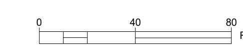

$$$$SYSTIME$$$$
$$$$$$$$$$$$$$$$DGN$$$$$$$$$$$$$$$$$$$$
$$$$USERNAME$$$$