PROJECT REFERENCE NO.	SHEET NO.
U-5112	2B-1
R/W SHEET NO.	

Kimley»Horn ©2024
200 S. TRYON ST. • CHARLOTTE, NC 28202

RIGHT-OF-WAY REV.
CONST. REV.

ROADWAY ENGINEER
NORTH CAROLINA PROFESSIONAL SEAL 037923 ENGINEER FRANK D. MASTERSON, JR.
2/12/2024
DocuSigned by: Frank Masterson

HYDRAULICS ENGINEER
NORTH CAROLINA PROFESSIONAL SEAL 037923 ENGINEER FRANK D. MASTERSON, JR.
2/12/2024
DocuSigned by: Frank Masterson

DOCUMENT NOT CONSIDERED FINAL UNLESS ALL SIGNATURES COMPLETED

REVISIONS

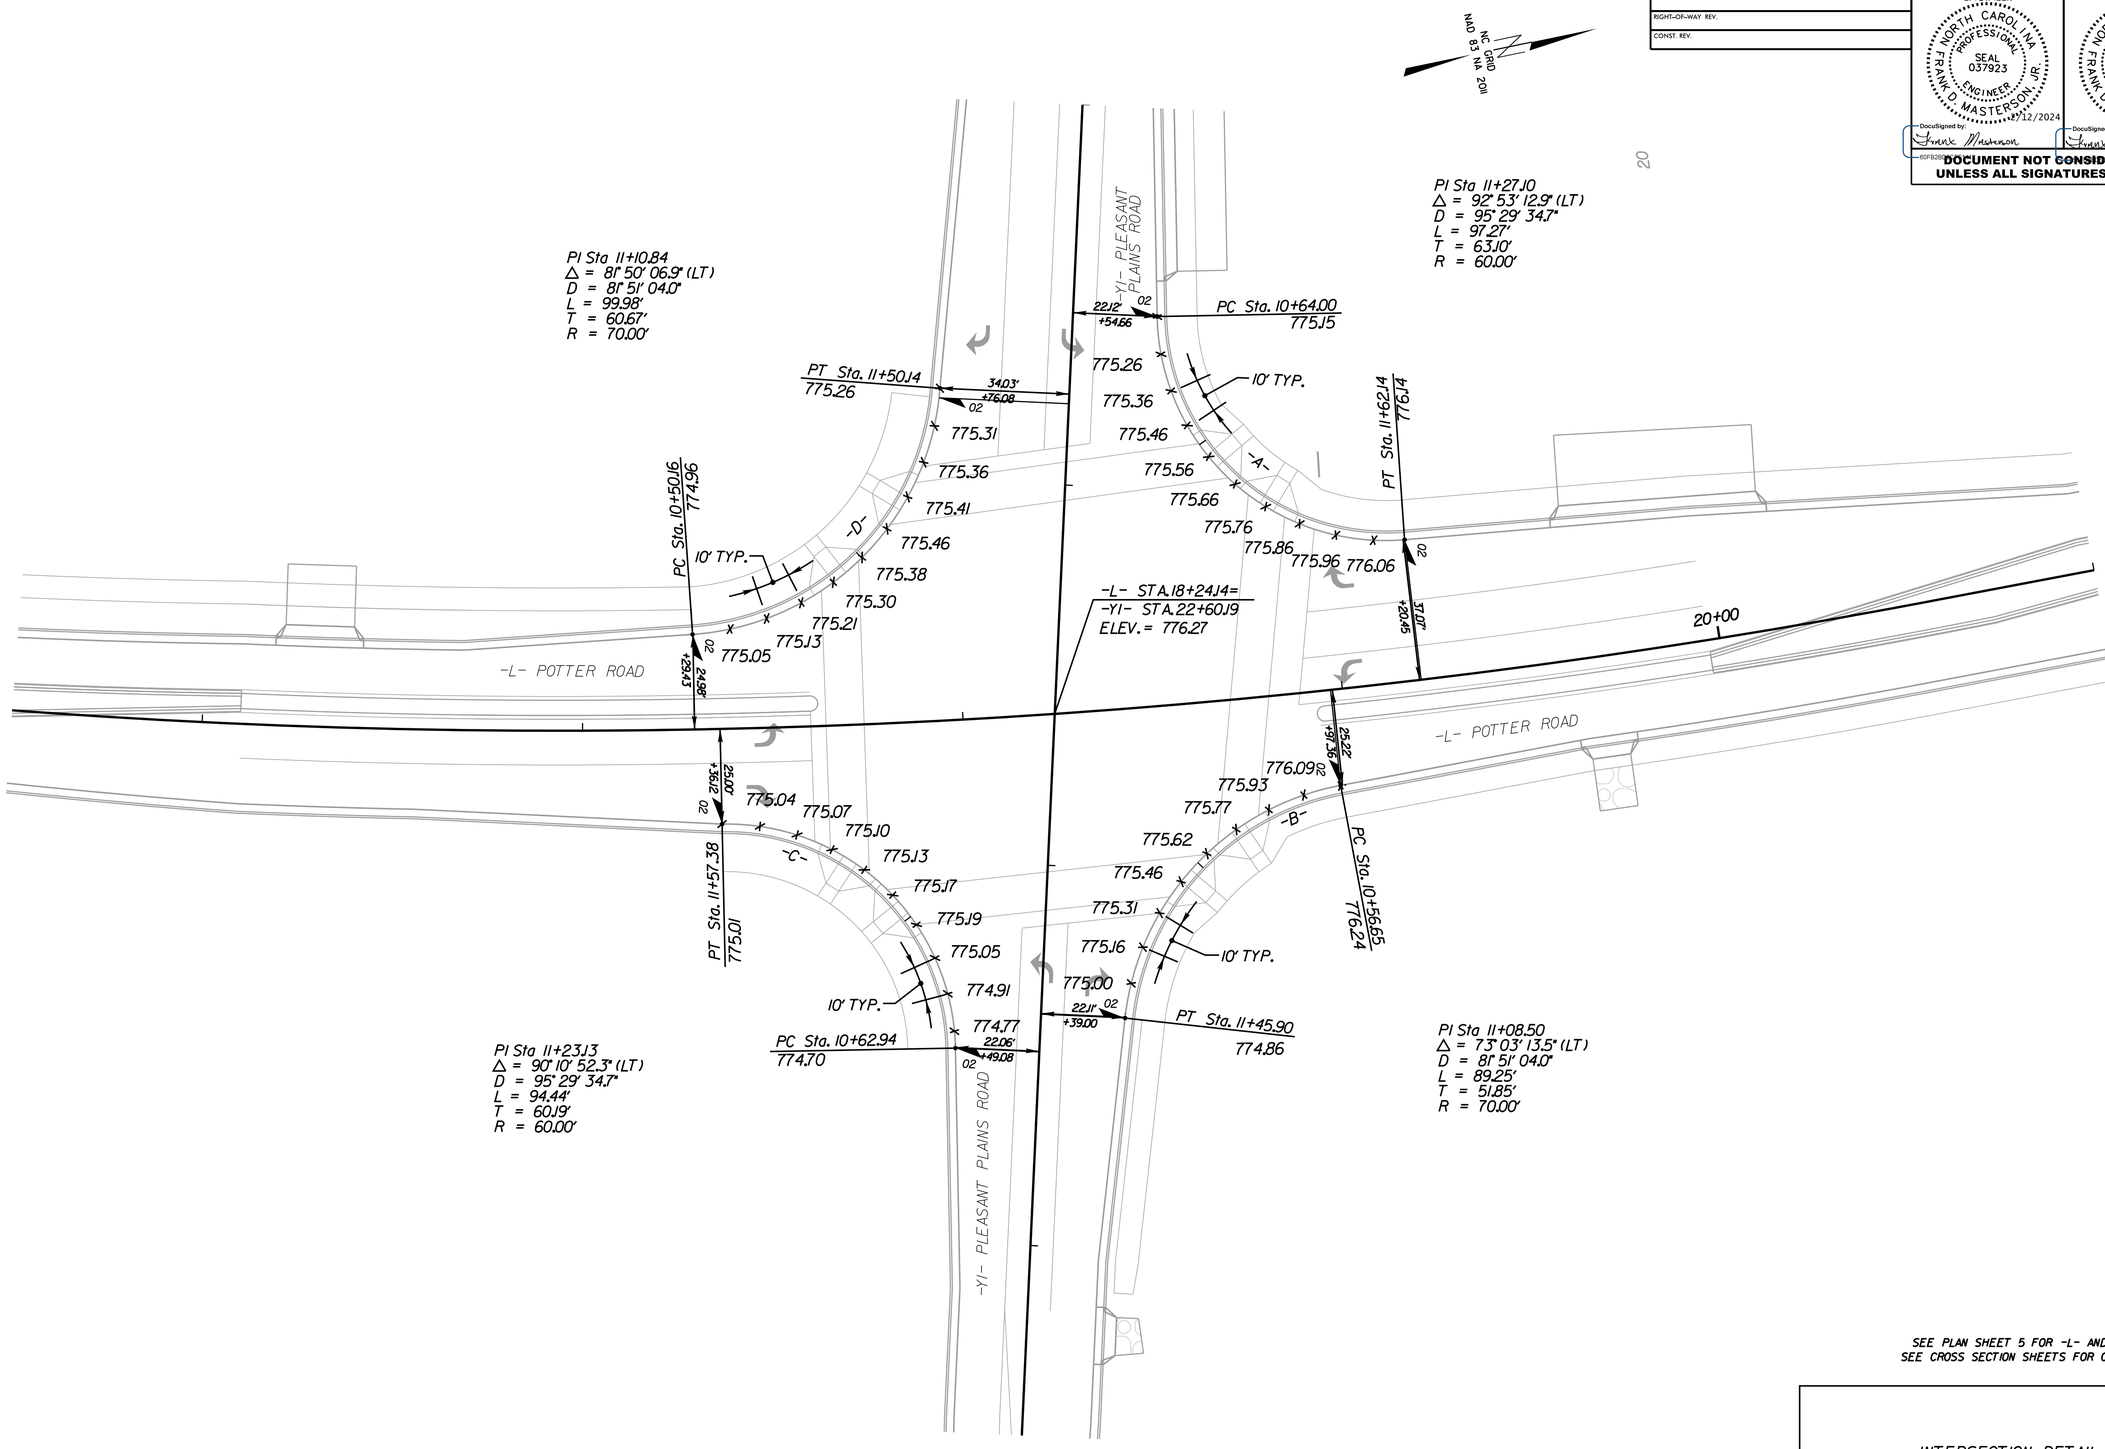

SEE PLAN SHEET 5 FOR -L- AND -Y- LINES
SEE CROSS SECTION SHEETS FOR CROSS SLOPES

INTERSECTION DETAIL

K:\CHL_PRJ\011036720 - U-5112 (P3 Intersection)\Roadway\Proj\U-5112-INTERSECTION-DETAIL.dgn
1/3/2024