DocuSign Envelope ID: E036A276-51CD-4763-ABBE-8379B250333F

Kimley»Horn
© 2023
200 SOUTH TRYON ST, SUITE 200
CHARLOTTE, N.C. 28202

PROJECT REFERENCE NO.	SHEET NO.
U-5112	UC-10
DESIGNED BY: CWMK	
DRAWN BY: JNB	
CHECKED BY: MAS	
APPROVED BY: ---	
REVISED:	
NORTH CAROLINA DEPARTMENT OF TRANSPORTATION	
UTILITIES ENGINEERING SEC. PHONE:(919)707-6690 FAX:(919)250-4151	UTILITY CONSTRUCTION PLANS ONLY

NORTH CAROLINA PROFESSIONAL SEAL 024694 ENGINEER SIDNEY C. SMITH III
DocuSigned by:
1/17/2024

UTILITY CONSTRUCTION

REVISIONS

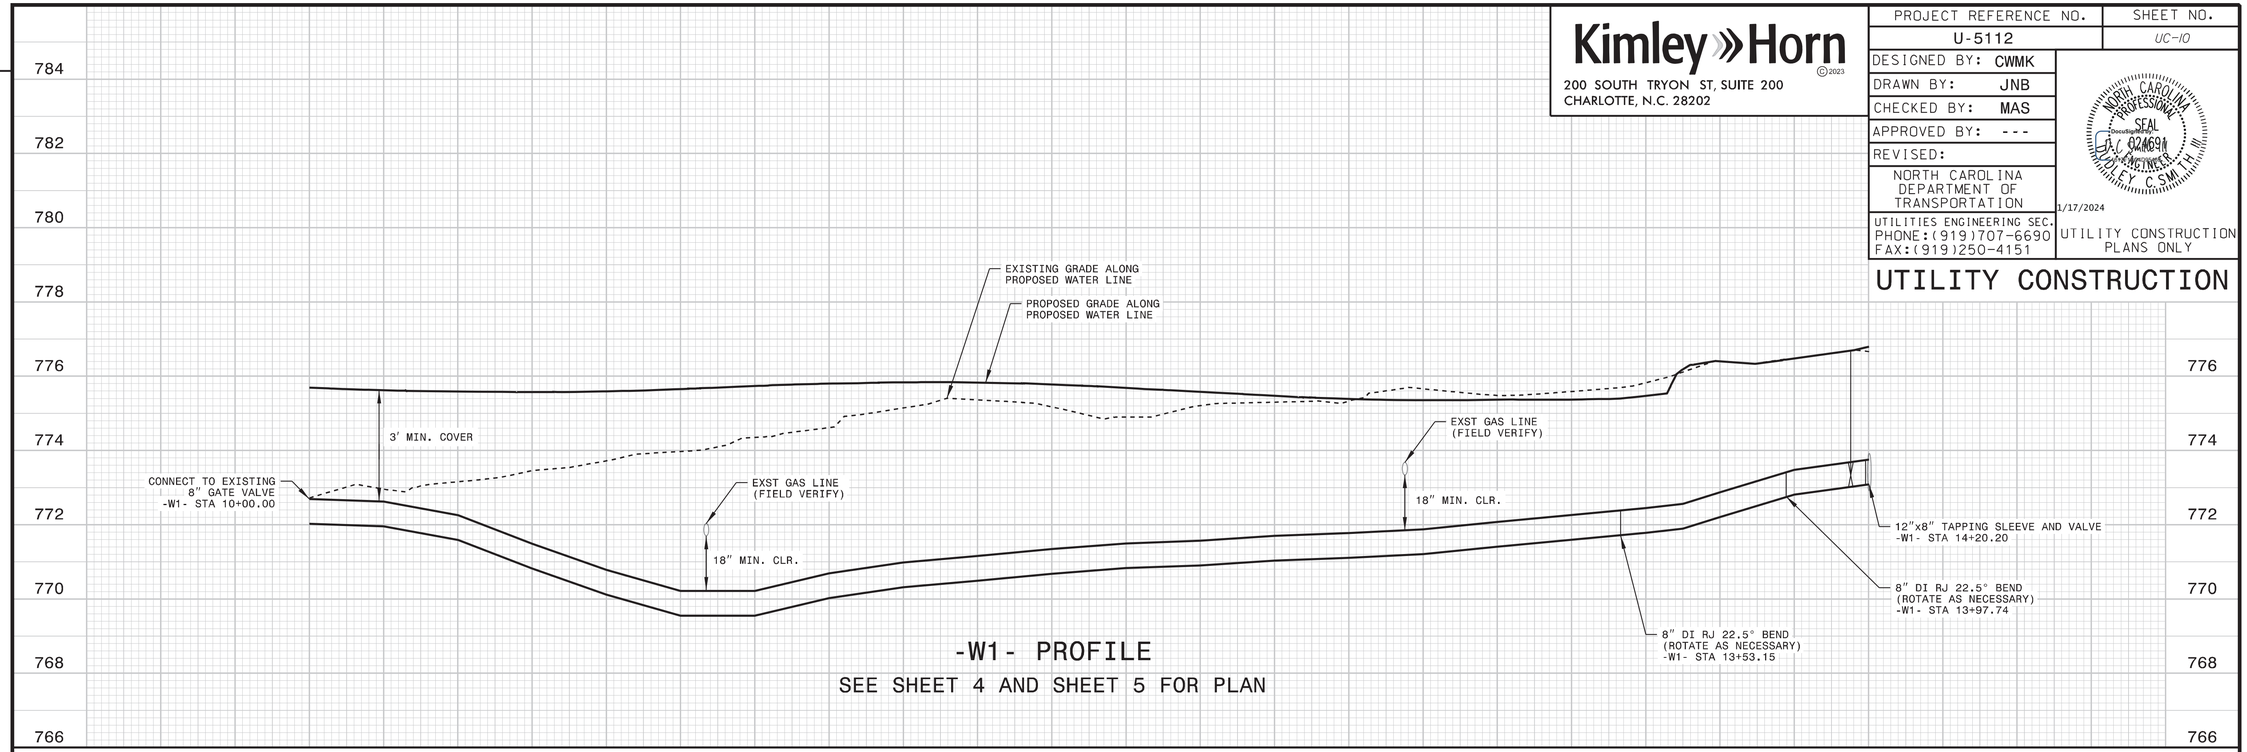

-W1- PROFILE

SEE SHEET 4 AND SHEET 5 FOR PLAN

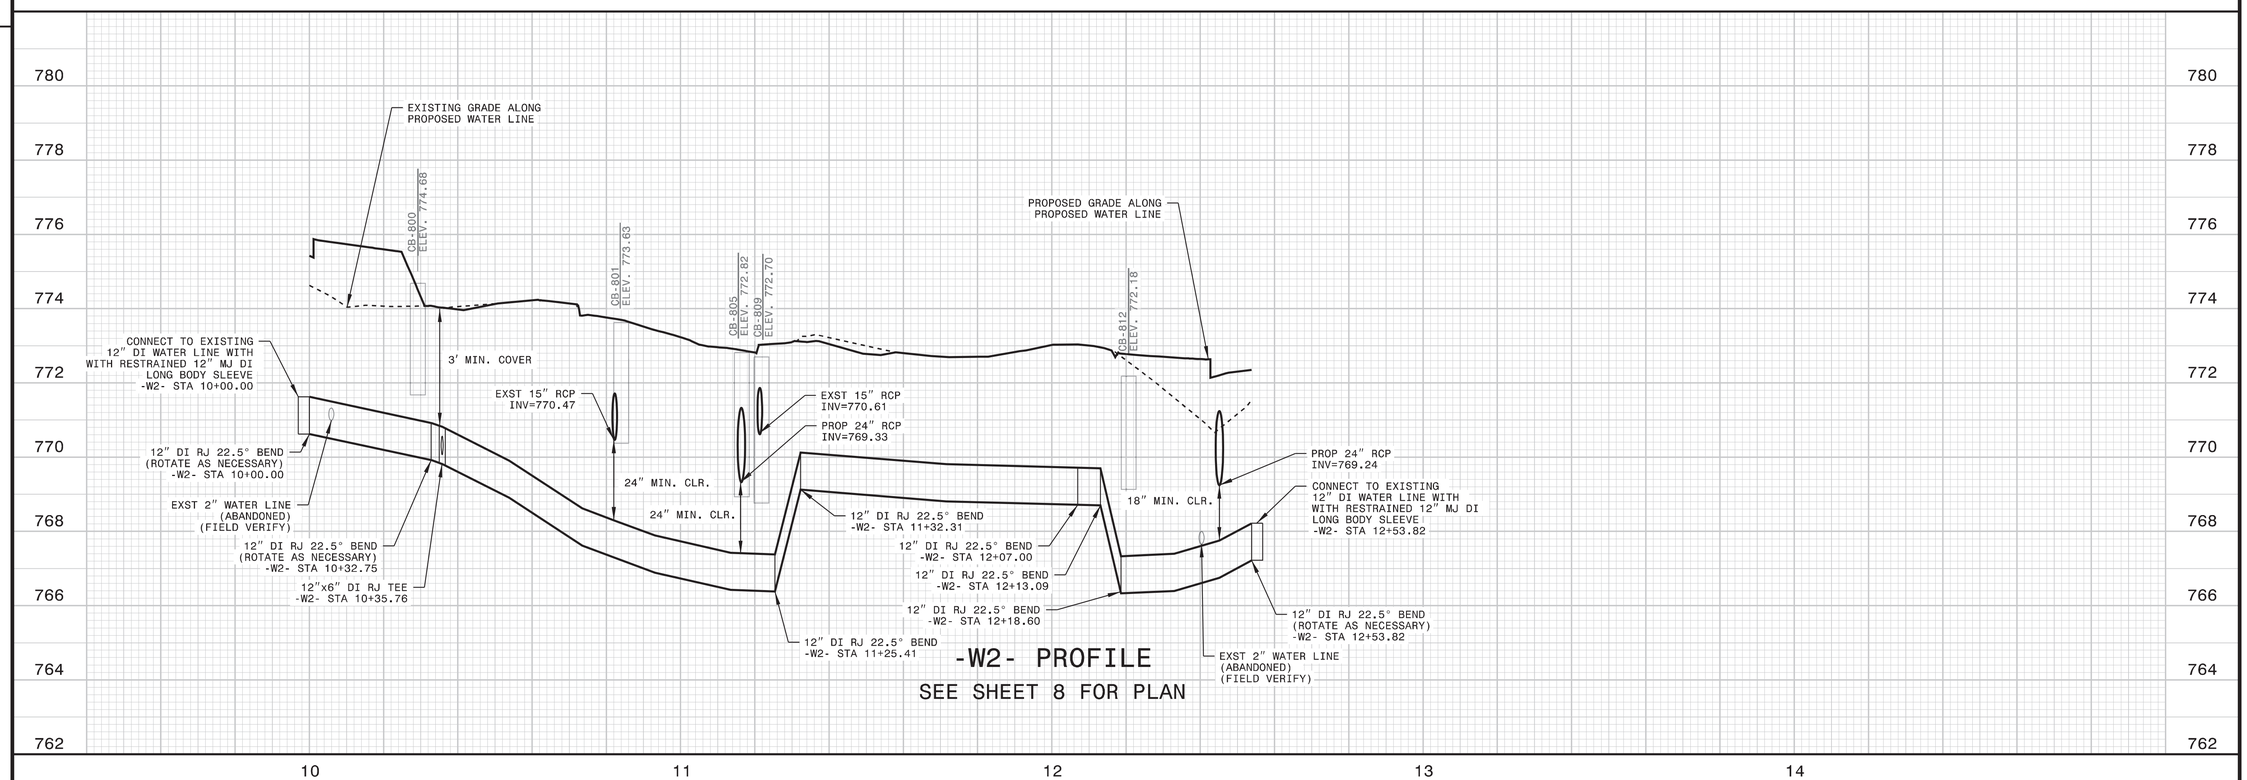

-W2- PROFILE

SEE SHEET 8 FOR PLAN