DocuSign Envelope ID: A77F627A-D704-4394-94F9-D7668E059C27

5/14/99

PROJECT REFERENCE NO.	SHEET NO.
R-5963D	UC-4
DESIGNED BY: NLH	
DRAWN BY: JNB	
CHECKED BY: NDR	
APPROVED BY: NLH	
REVISED:	
NORTH CAROLINA DEPARTMENT OF TRANSPORTATION	
UTILITIES ENGINEERING SEC. PHONE:(919)707-6690 FAX:(919)250-4151	UTILITY CONSTRUCTION PLANS ONLY

Kimley»Horn ©2024
300 MORRIS STREET, SUITE 200
DURHAM, NC 27701

NORTH CAROLINA PROFESSIONAL SEAL 045249 ENGINEER NATHANIEL L. HARKEY 2/16/2024

UTILITY CONSTRUCTION

THIS SHEET CORRESPONDS TO RDY-4

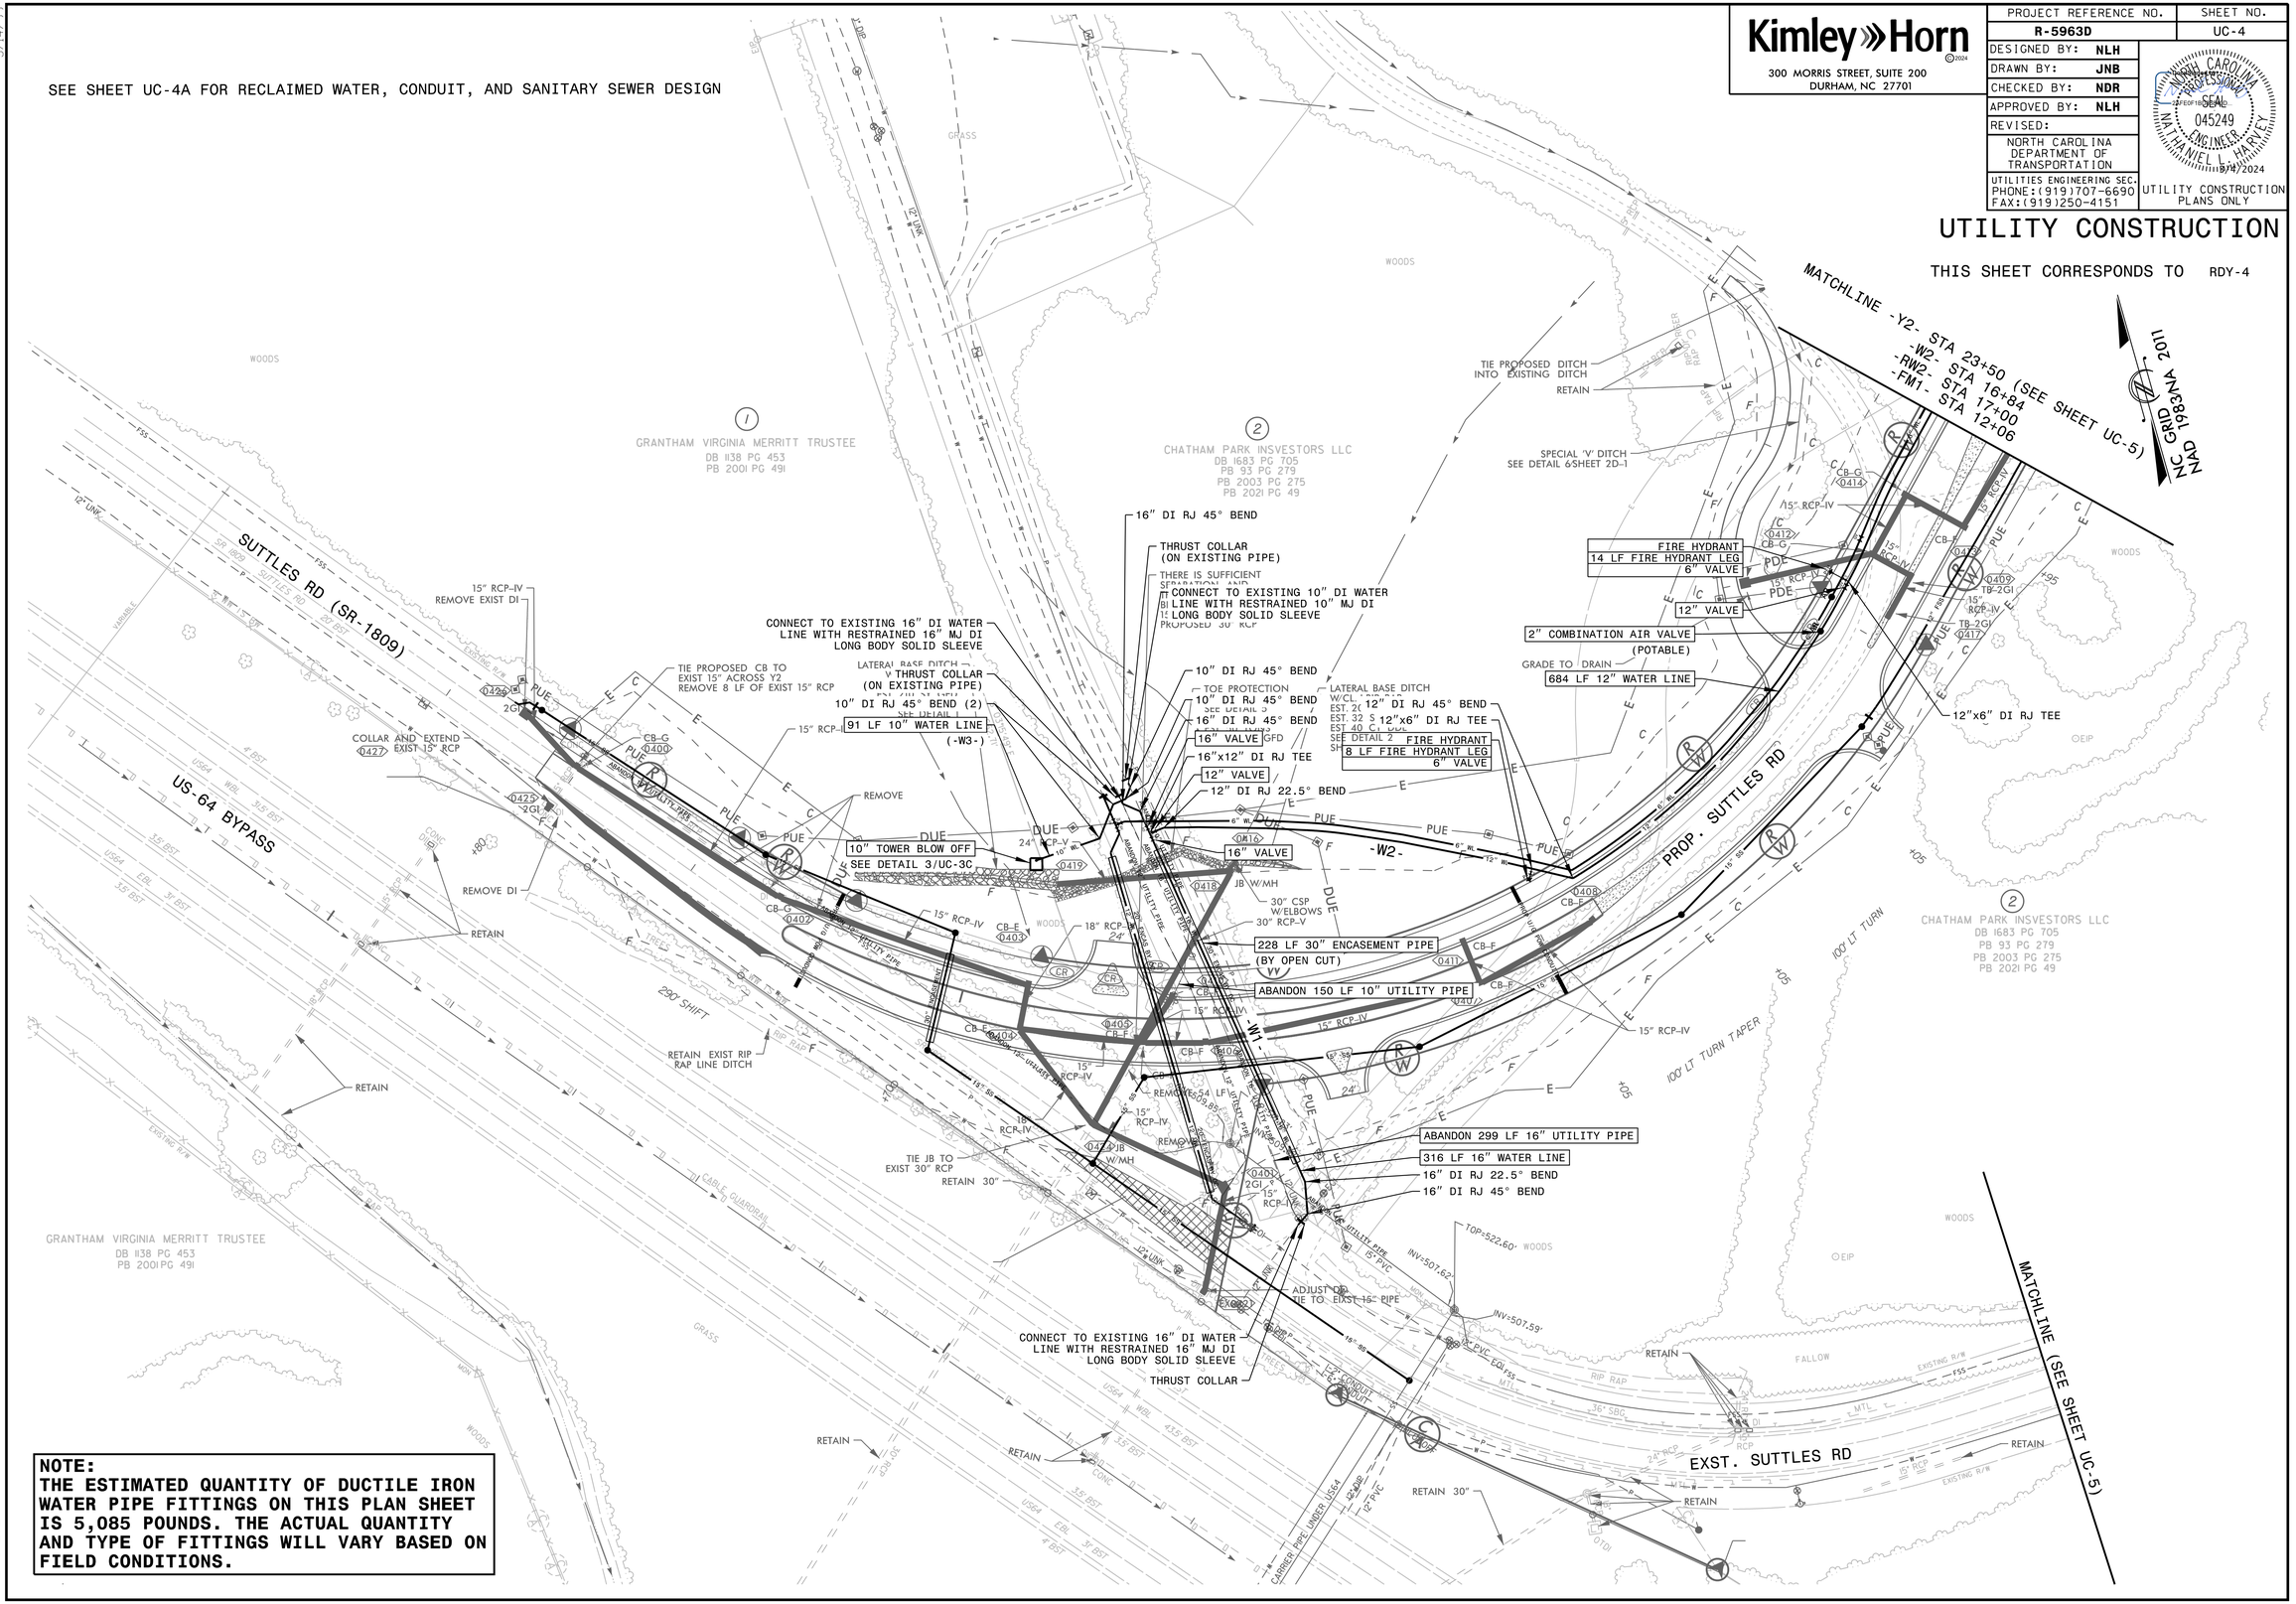

NOTE:
THE ESTIMATED QUANTITY OF DUCTILE IRON WATER PIPE FITTINGS ON THIS PLAN SHEET IS 5,085 POUNDS. THE ACTUAL QUANTITY AND TYPE OF FITTINGS WILL VARY BASED ON FIELD CONDITIONS.

2/16/2024