PROJECT REFERENCE NO.	SHEET NO.
B-4654	RW04

Location and Surveys

CH ENGINEERING
3220 GLEN ROYAL RD. RALEIGH, NC 27617
TEL. (919) 788-0224 FAX (919) 788-0232
CORPORATE LICENSE # P-0189

PROJECT SURVEYOR

NORTH CAROLINA PROFESSIONAL SEAL L-3468 LAND SURVEYOR WATTS B. FEARRINGTON JR.

Watts B. Fearrington, Jr.

Digitally signed by Watts B. Fearrington, Jr.
DN: cn=Watts B. Fearrington, Jr., o=CH Engineering, ou, email=wfearrington@ch-engr.com, c=US
Date: 2019.06.06 13:46:14 -04'00'

6/2/99

REVISIONS

-L-	-Y2-
PI Sta 16+82.64	PI Sta 12+50.86
Δ = 11° 34' 50.6" (LT)	Δ = 38° 18' 32.2" (LT)
D = 4° 05' 33.2"	D = 52° 05' 13.5"
L = 282.91'	L = 73.55'
T = 141.91'	T = 38.21'
R = 1,400.00'	R = 110.00'
e = 3%	DS = 20 MPH
RUNOFF = 78'	

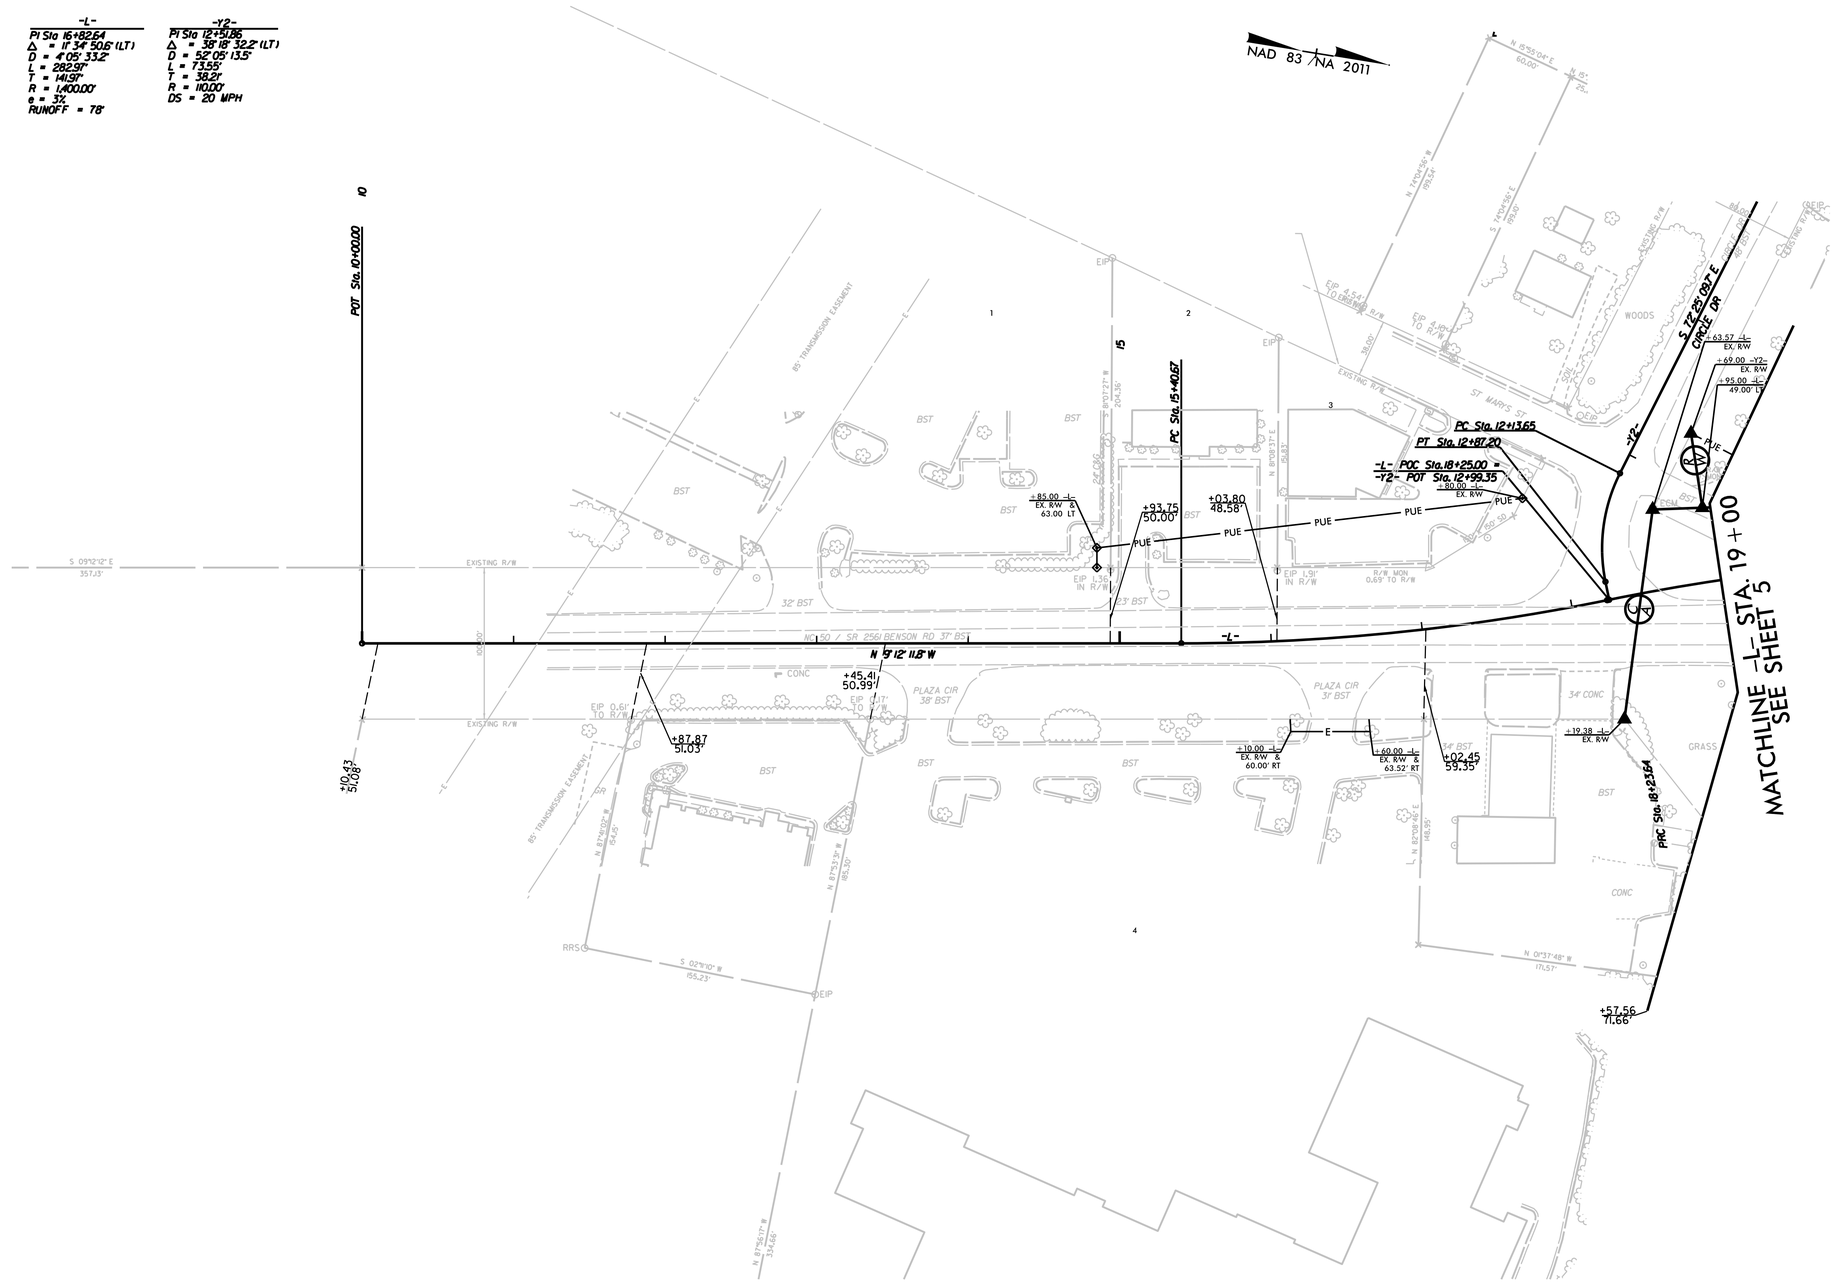

NOTES:

1. IF FURTHER INFORMATION REGARDING PROJECT CONTROL IS NEEDED, PLEASE CONTACT THE LOCATION AND SURVEYS UNIT.

2. PROJECT CONTROL WAS ESTABLISHED USING GNSS, THE GLOBAL NAVIGATION SATELLITE SYSTEM.