PROJECT REFERENCE NO.	SHEET NO.
B-4654	RW06

Location and Surveys

CH ENGINEERING
3220 GLEN ROYAL RD. RALEIGH, NC 27617
TEL. (919) 788-0224 FAX (919) 788-0232
CORPORATE LICENSE # P-0189

PROJECT SURVEYOR

NORTH CAROLINA PROFESSIONAL SEAL L-3468 LAND SURVEYOR WATTS B. FEARRINGTON JR.

Watts B. Fearrington, Jr.

Digitally signed by Watts B. Fearrington, Jr.
DN: cn=Watts B. Fearrington, Jr., o=CH Engineering, ou, email=wfearrington@ch-engr.com, c=US
Date: 2019.06.06 13:51:31 -04'00'

NAD 83 /NA 2011

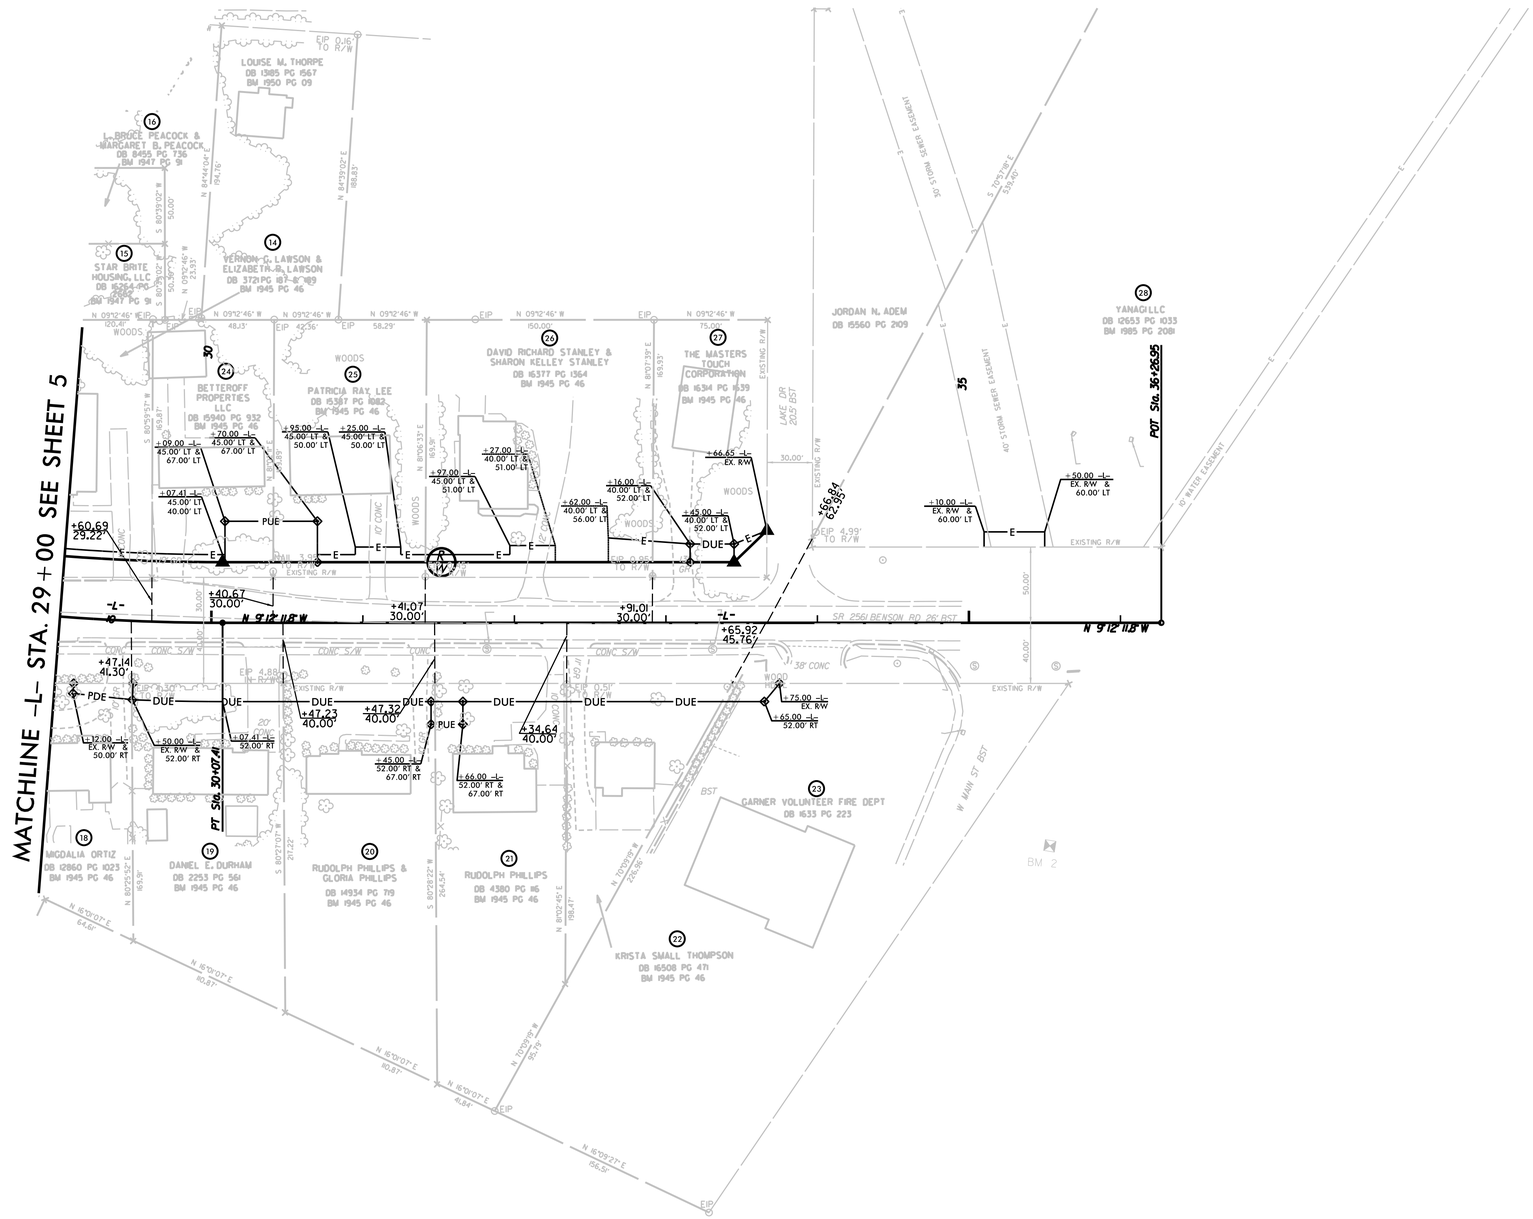

NOTES:

1. IF FURTHER INFORMATION REGARDING PROJECT CONTROL IS NEEDED, PLEASE CONTACT THE LOCATION AND SURVEYS UNIT.

2. PROJECT CONTROL WAS ESTABLISHED USING GNSS, THE GLOBAL NAVIGATION SATELLITE SYSTEM.

REVISIONS

6/2/99