DocuSign Envelope ID: 5F8795E9-0E67-4516-9BBC-E750B59BA94E

TIP NO.	SHEET NO.
B-4654	PMP-02

APPROVED:

DATE: 1/11/2024

SEAL

NORTH CAROLINA PROFESSIONAL SEAL 18122 ENGINEER JEFFREY A. KODNITZ

DocuSigned by: Jeffrey A. Kodnitz
B4EBFECCD238477...

DOCUMENT NOT CONSIDERED FINAL UNLESS ALL SIGNATURES COMPLETED

AECOM
NC FIRM LICENSE No: F-3042
5438 Wade Park Blvd., Ste 200
Raleigh, NC 27607
919.854.6200

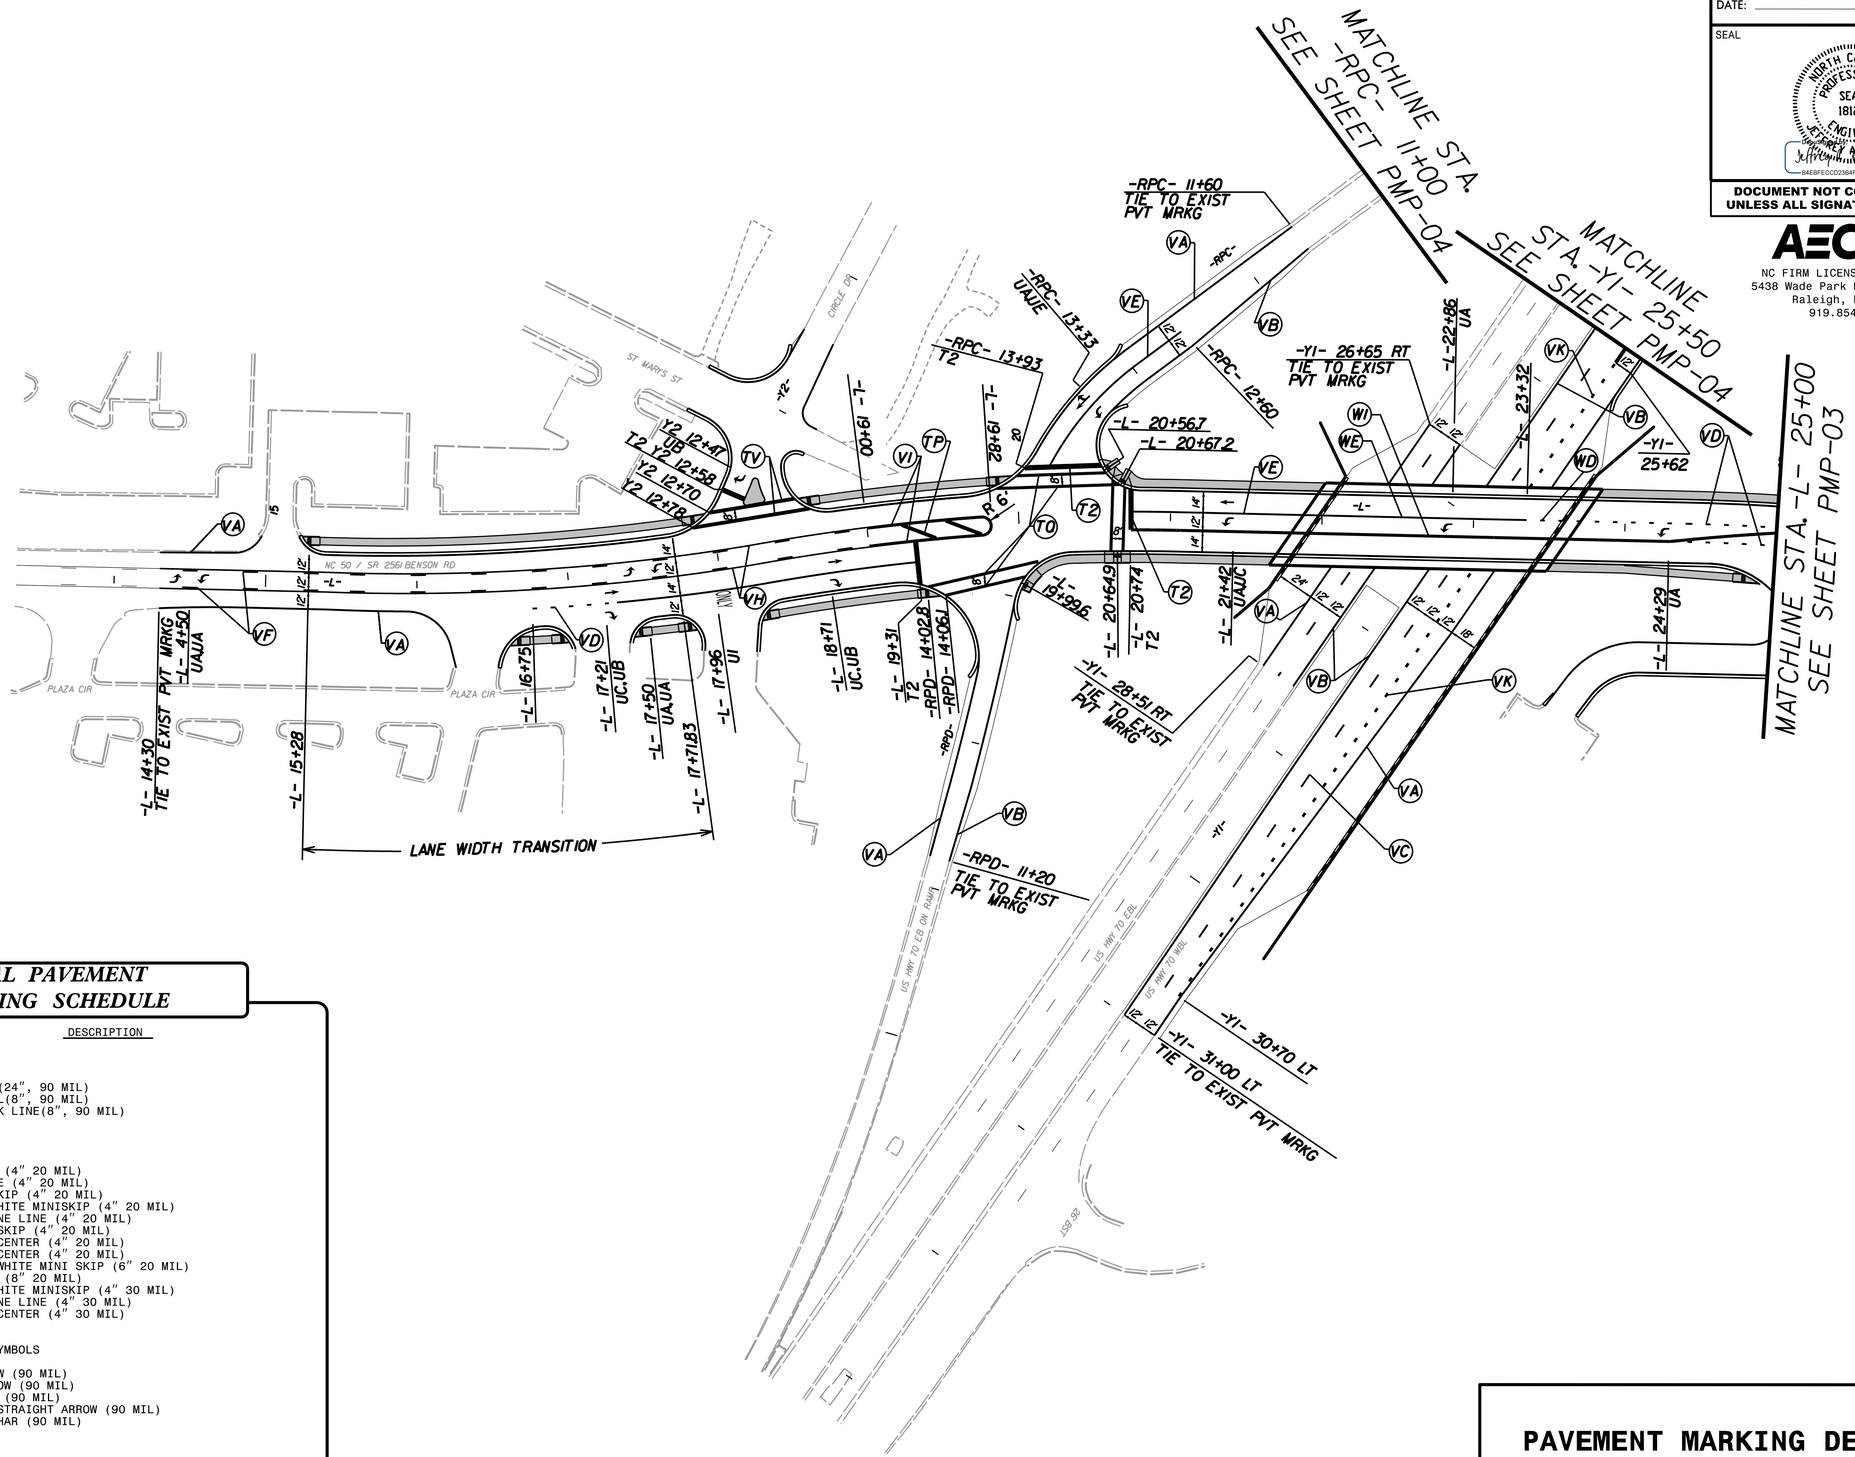

FINAL PAVEMENT MARKING SCHEDULE

SYMBOL	DESCRIPTION
	THERMOPLASTIC
T2	WHITE STOPBAR (24", 90 MIL)
TP	YELLOW DIAGONAL(8", 90 MIL)
TQ	WHITE CROSSWALK LINE(8", 90 MIL)
	POLYUREA
VA	WHITE EDGELINE (4" 20 MIL)
VB	YELLOW EDGELINE (4" 20 MIL)
VC	10 FT. WHITE SKIP (4" 20 MIL)
VD	3 FT.- 9 FT. WHITE MINISKIP (4" 20 MIL)
VE	WHITE SOLID LANE LINE (4" 20 MIL)
VF	10 FT. YELLOW SKIP (4" 20 MIL)
VH	YELLOW SINGLE CENTER (4" 20 MIL)
VI	YELLOW DOUBLE CENTER (4" 20 MIL)
VK	3 FT. - 9 FT. WHITE MINI SKIP (6" 20 MIL)
VN	WHITE GORELINE (8" 20 MIL)
WD	3 FT.- 9 FT. WHITE MINISKIP (4" 30 MIL)
WE	WHITE SOLID LANE LINE (4" 30 MIL)
WI	YELLOW DOUBLE CENTER (4" 30 MIL)
	THERMOPLASTIC SYMBOLS
UA	LEFT TURN ARROW (90 MIL)
UB	RIGHT TURN ARROW (90 MIL)
UC	STRAIGHT ARROW (90 MIL)
UE	COMBO RIGHT / STRAIGHT ARROW (90 MIL)
UI	ALPHANUMERIC CHAR (90 MIL)

PAVEMENT MARKING DETAIL

1/11/2024
L:\Legacy\Projects\60436195-B-4654\900_Work\910_CAD\70_NCDOT_TIP\Traffic\TrafficControl\TCP\current files\B4654_PMP-02.dgn
pstrick.mcpherson