5/14/99

PROJECT REFERENCE NO.	SHEET NO.
B-4654	EC-07/CONST.7
R/W SHEET NO.	

Prepared in the Office of: AECOM — NC FIRM LICENSE No: F-0342, 5438 Wade Park Boulevard, Suite 200, Raleigh, NC 27607, +1-919-461-1100

NAD 83 /NA 2011

40 20 0 40 80
PLANS

NOTE:
PLACE TEMPORARY ROCK SEDIMENT DAMS TYPE – B AND TEMPORARY ROCK SILT CHECKS TYPE – A AT DRAINAGE OUTLETS.

ENVIRONMENTALLY SENSITIVE AREA
SEE PROJECT SPECIAL PROVISIONS

NOTE:
UTILIZE TEMPORARY SEDIMENT BASIN OR SPECIAL STILLING BASIN(S) AS STILLING BASIN WHERE APPLICABLE.

CLEARING AND GRUBBING EROSION CONTROL FOR CONSTRUCTION SHEET 7

MATCHLINE –Y1– STA. 31+05
SEE SHEET EC–05

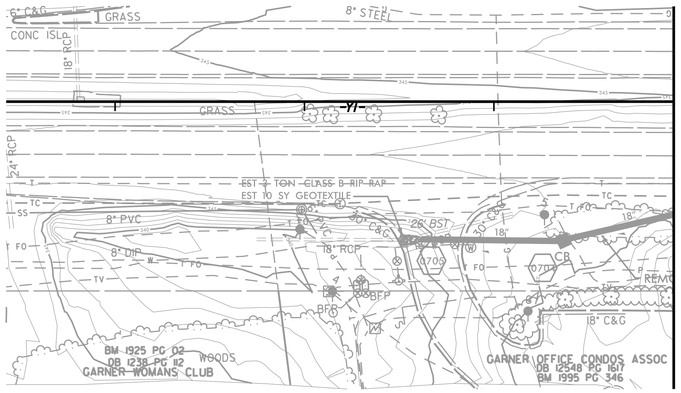

MATCHLINE –Y1– STA. 22+50
SEE SHEET EC–05

MATCHLINE –RPB– STA. 12+00
SEE SHEET EC–05

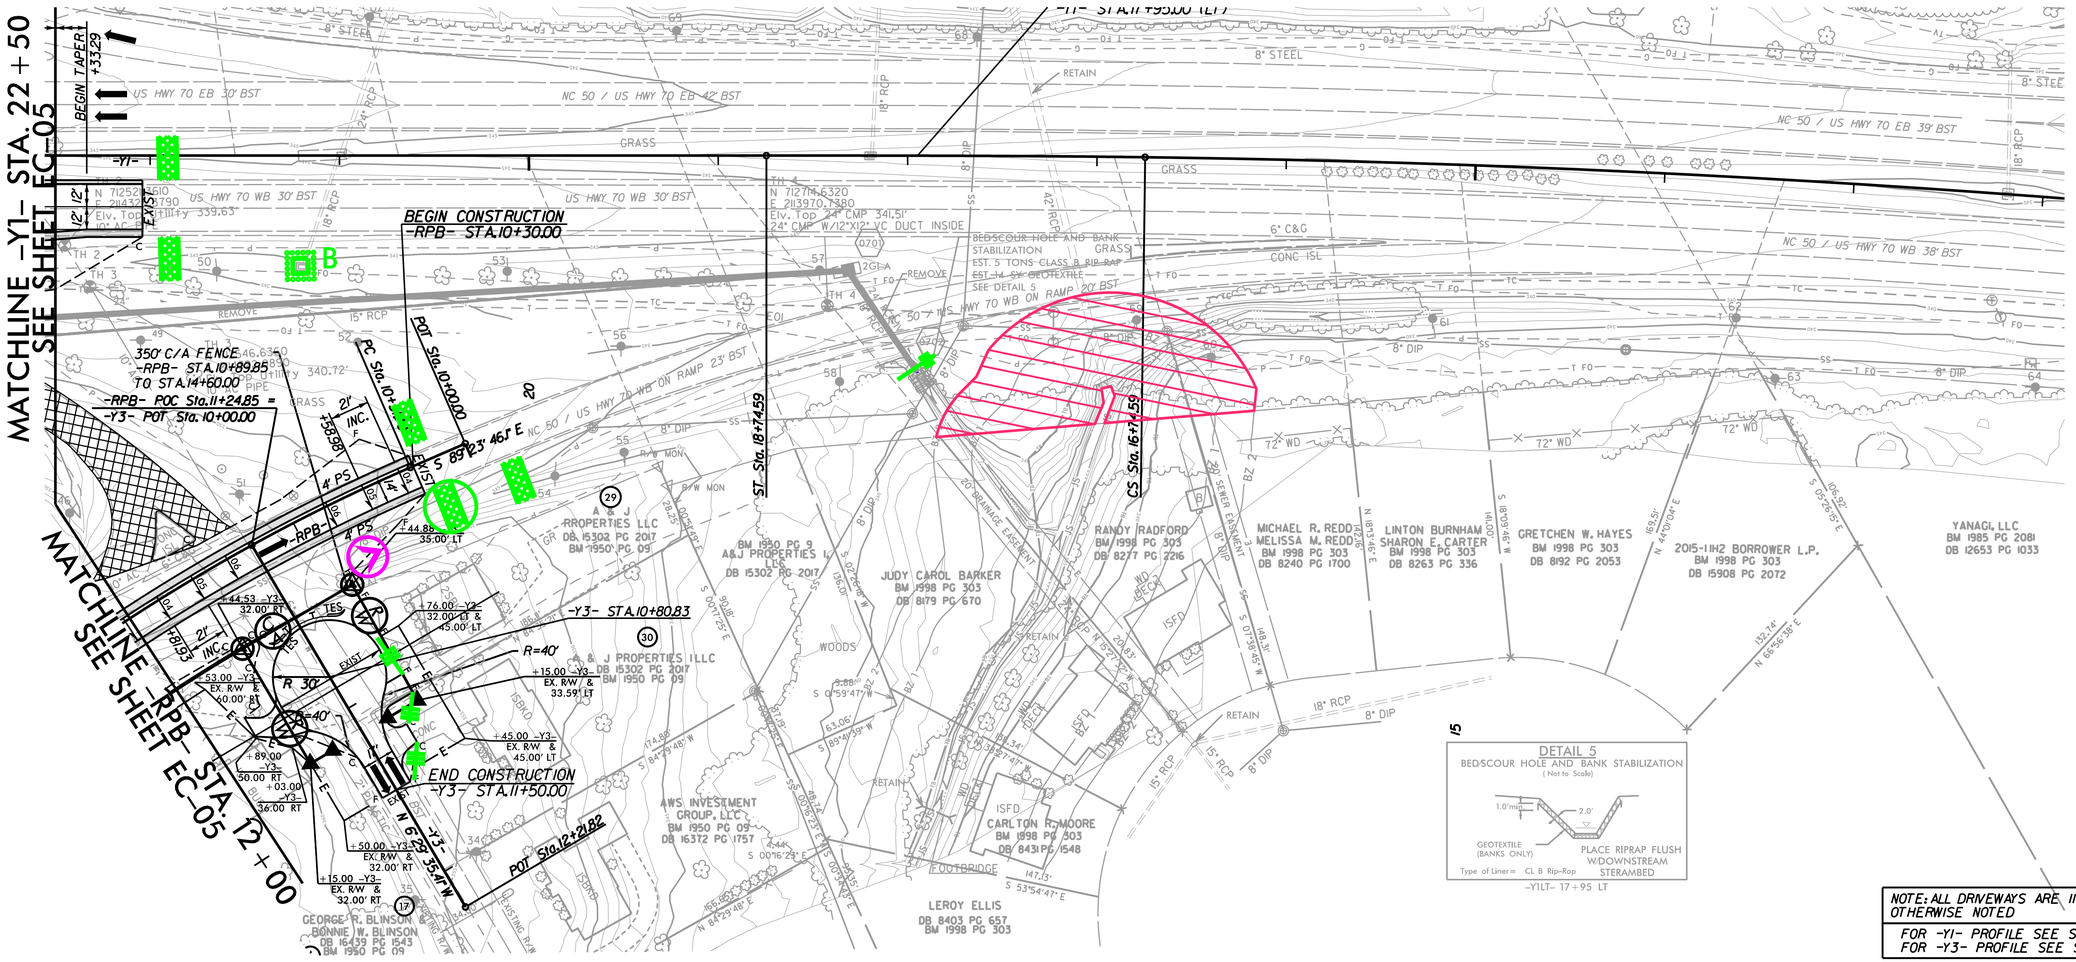

DETAIL 5
BEDSCOUR HOLE AND BANK STABILIZATION
(Not to Scale)

NOTE: ALL DRIVEWAYS ARE 11' UNLESS OTHERWISE NOTED

FOR -Y1- PROFILE SEE SHEET 9
FOR -Y3- PROFILE SEE SHEET 10

R:\Environmental\Design\B4654_reu_ECpsh07.dgn 11:16:39 AM