DocuSign Envelope ID: ADFA28DC-D3FD-4E3D-A6F7-AB53CF230B23

PROJECT REFERENCE NO.	SHEET NO.
B-4654	SIGN-09

APPROVED:

DATE: 1/11/2024

SEAL

NORTH CAROLINA PROFESSIONAL SEAL 018122 ENGINEER JEFFREY A. KOONTZ

B4EBFECCD2384F7...

DOCUMENT NOT CONSIDERED FINAL UNLESS ALL SIGNATURES COMPLETED

AECOM
NC FIRM LICENSE No: F-3042
5438 Wade Park Blvd., Ste 200
Raleigh, NC 27607
919.854.6200

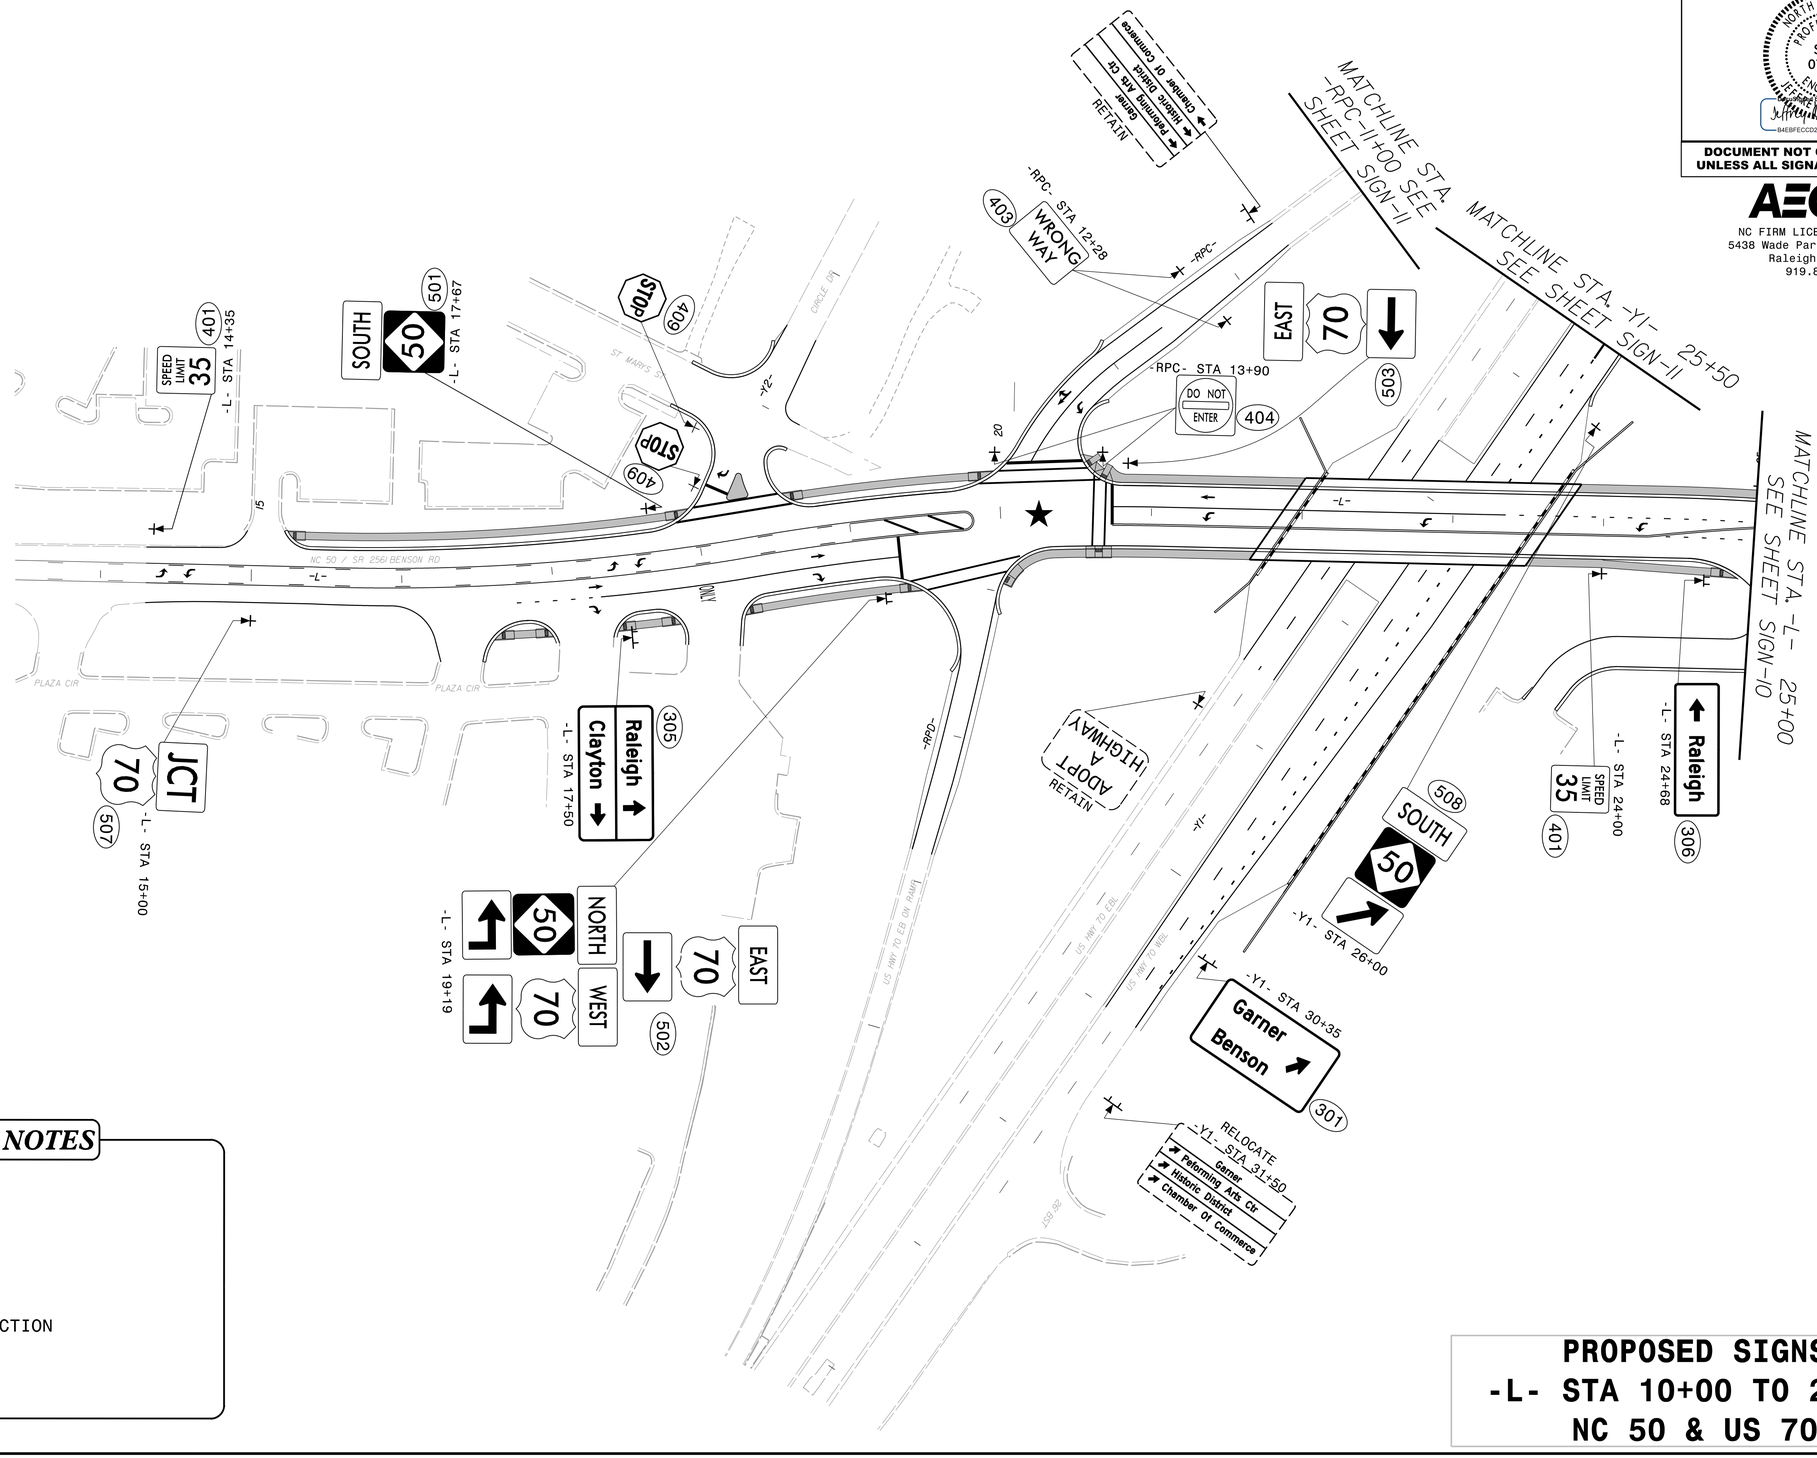

PROJECT NOTES

★ SIGNALIZED INTERSECTION

PROPOSED SIGNS
-L- STA 10+00 TO 25+00
NC 50 & US 70

1/11/2024
...Projects\B4654\B4654 sign 03.dgn
...patrick.mcpherson