DocuSign Envelope ID: 3DAAADD9-751E-4983-BEFF-D021B069F54E

DOCUMENT NOT CONSIDERED FINAL UNLESS ALL SIGNATURES COMPLETED

Prepared In the Office of:
AECOM
AECOM TECHNICAL SERVICES OF NORTH CAROLINA, INC.
5438 WADE PARK BLVD, SUITE 200, RALEIGH, NC 27607
919-461-1100
F - 0342

PROJECT REFERENCE NO.	SHEET NO.
B-4654	UC-8

DESIGNED BY:
DRAWN BY:
CHECKED BY:
APPROVED BY:
REVISED:

NORTH CAROLINA DEPARTMENT OF TRANSPORTATION

UTILITIES ENGINEERING SECTION
PHONE:(919)707-6690
FAX:(919)250-4151

1/16/2024
NORTH CAROLINA PROFESSIONAL SEAL 10666 ENGINEER D. STEPHEN SCRUGGS
DocuSigned by: D. Stephen Scruggs

UTILITY CONSTRUCTION PLANS ONLY

UTILITY CONSTRUCTION

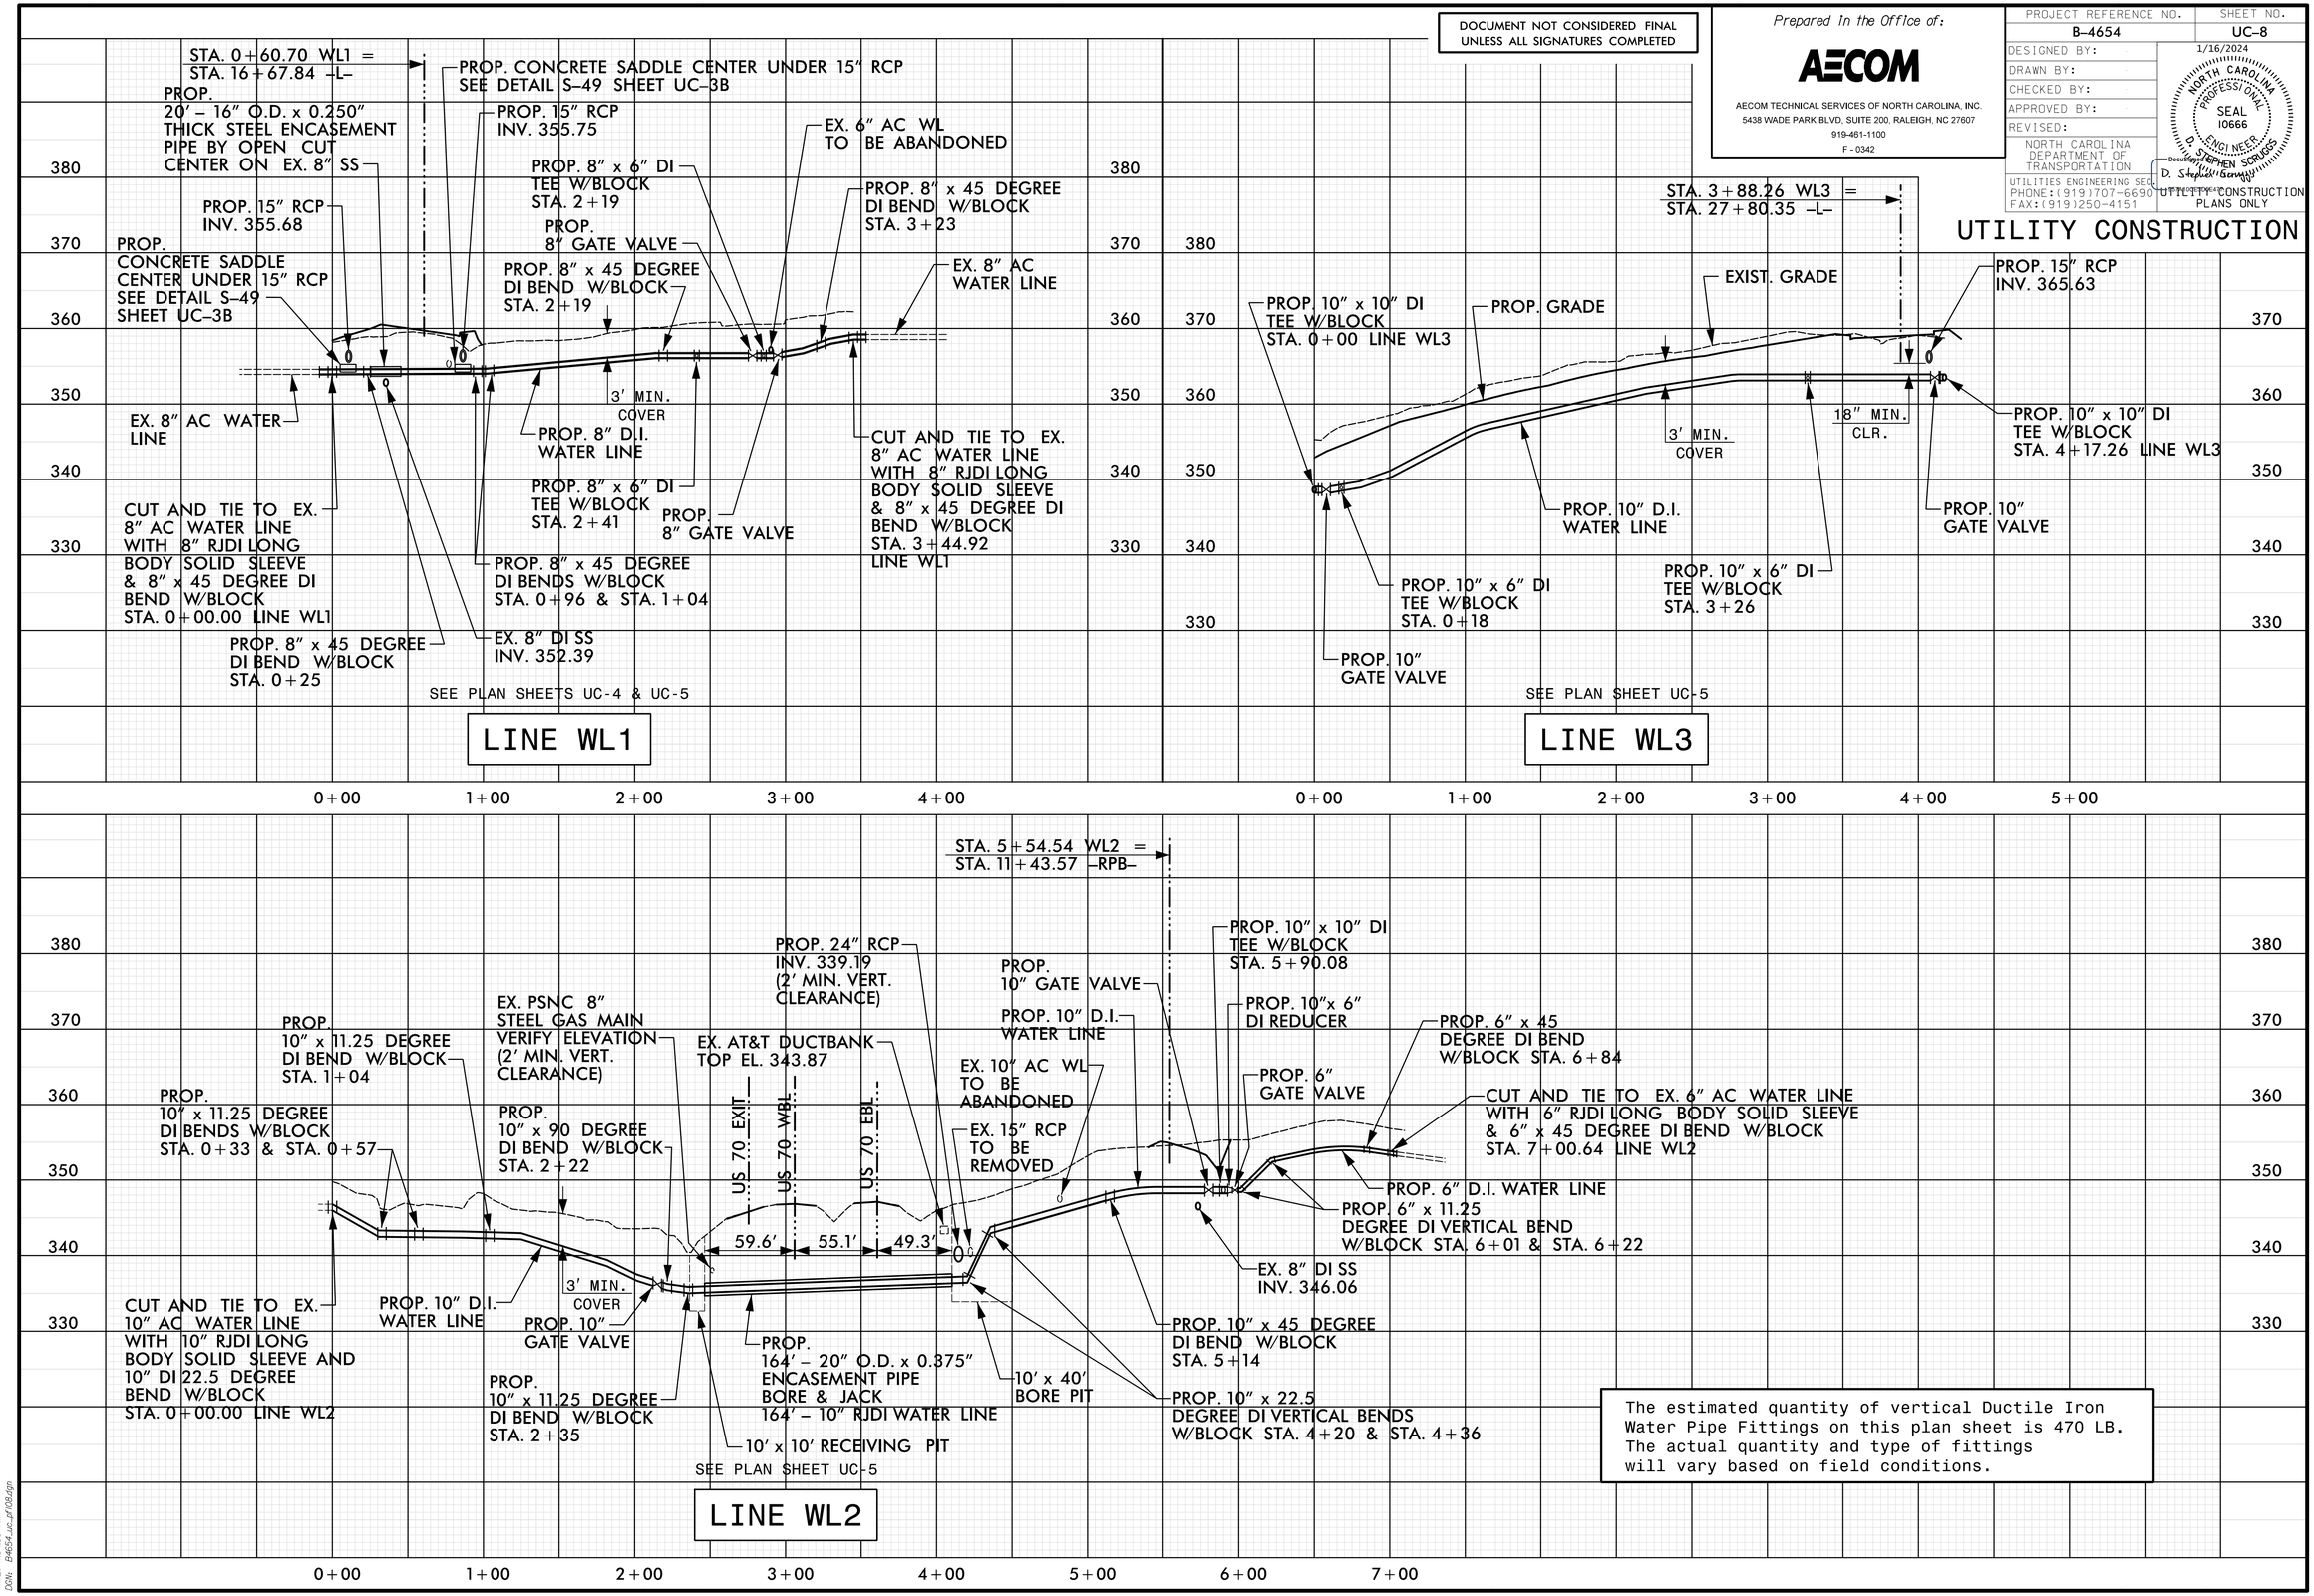

The estimated quantity of vertical Ductile Iron Water Pipe Fittings on this plan sheet is 470 LB. The actual quantity and type of fittings will vary based on field conditions.

DATE: 1/16/2024
TIME: 11:54:38 AM
DGN: B4654_uc_pf08.dgn