DocuSign Envelope ID: 590FBF04-8ED4-463A-9C7B-221245F1170B

NOTE:
FOR SECTIONS, SEE SHEET 5 OF 7, 6 OF 7, AND 7 OF 7.

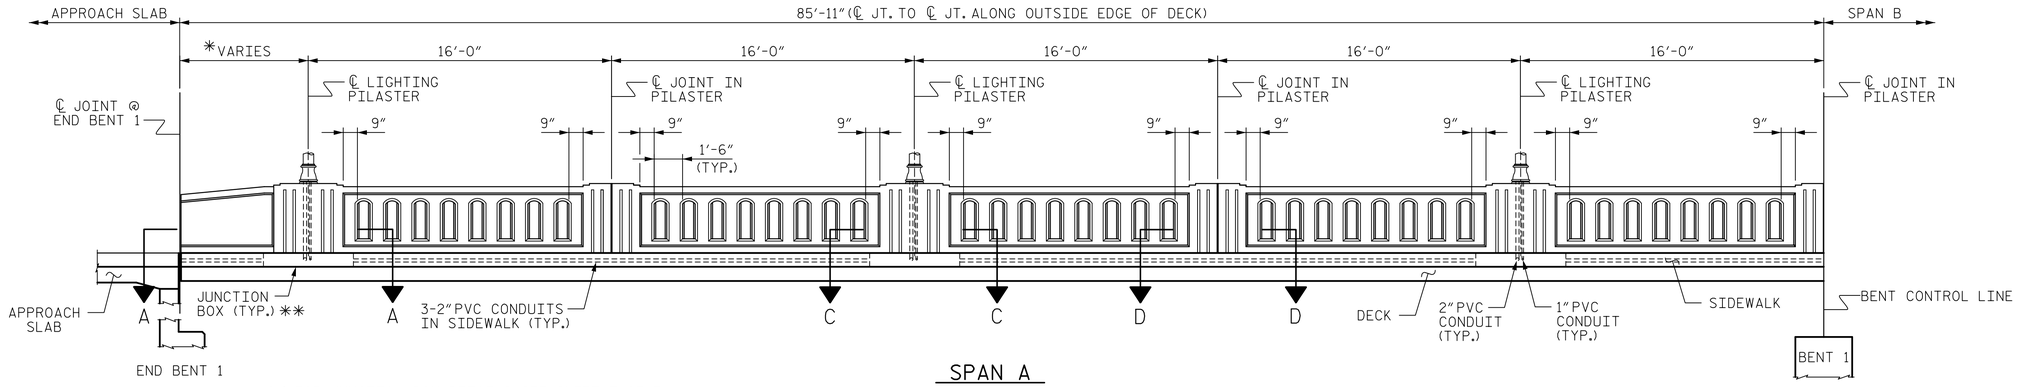

SPAN A

** FOR JUNCTION BOX DETAILS SEE SHEET 7 OF 7.

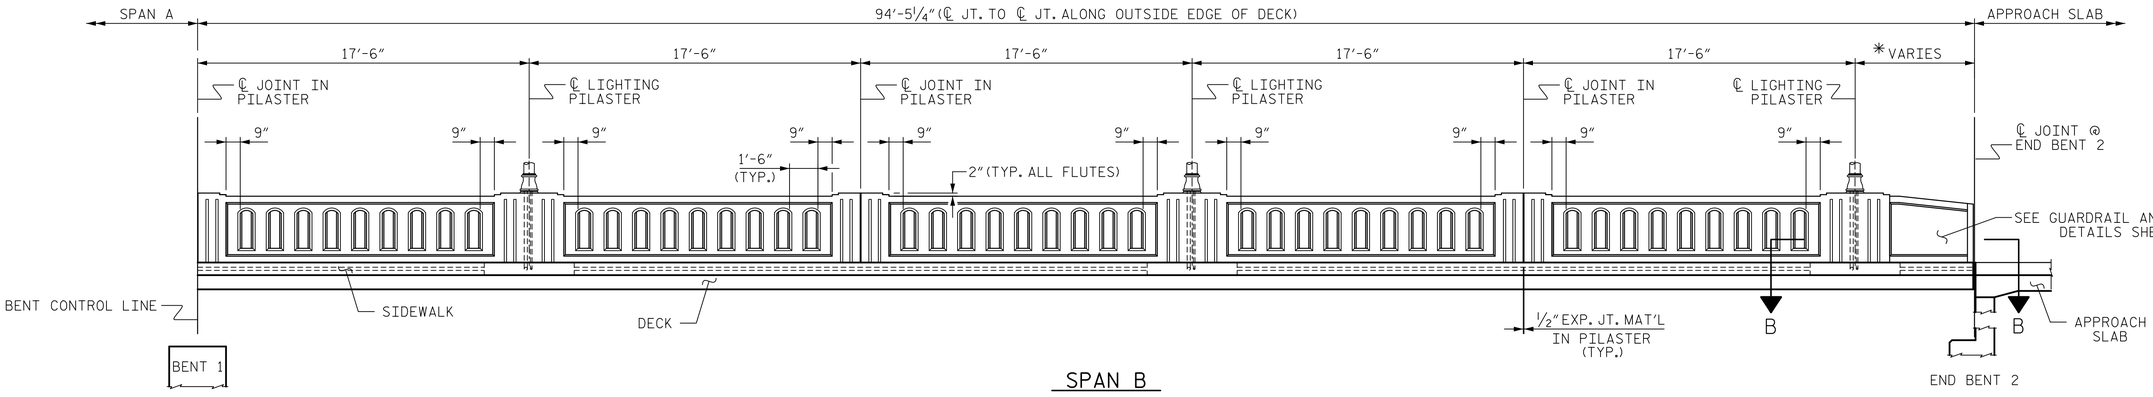

SPAN B

ROADWAY ELEVATION OF RAIL

(LEFT RAIL INTERIOR SHOWN, RIGHT RAIL SIMILAR)

* SEE SHEET 3 OF 7 AND 4 OF 7.

PROJECT NO. B-4654

WAKE COUNTY

STATION: 22+71.80 -L-

SHEET 1 OF 7

AECOM
AECOM TECHNICAL SERVICES OF NC, INC.
5438 WADE PARK BOULEVARD, SUITE 200
RALEIGH, NC 27607
(919) 854-6200 www.aecom.com
AECOM License No. F-0342

STATE OF NORTH CAROLINA
DEPARTMENT OF TRANSPORTATION
RALEIGH

SUPERSTRUCTURE

CLASSIC CONCRETE BRIDGE RAIL DETAILS

NORTH CAROLINA PROFESSIONAL SEAL 030414 ENGINEER JOHN C. MORRISON
1/19/2023

REVISIONS						SHEET NO.
NO.	BY:	DATE:	NO.	BY:	DATE:	S-20
1			3			TOTAL SHEETS
2			4			49

DOCUMENT NOT CONSIDERED FINAL UNLESS ALL SIGNATURES COMPLETED

DRAWN BY :	K. MUENCH	DATE :	10/2022
CHECKED BY :	J.C. MORRISON	DATE :	10/2022
DESIGNED BY :	K. MUENCH	DATE :	10/2022
DESIGN CHECKED BY :	J.C. MORRISON	DATE :	10/2022

DATE: 1/19/2023
TIME: 9:46:09 AM
USER: muenchk
DGN: \\vzaecomnel.com\ftvAMER\Raleigh-USRAL3\Legacy Projects\60436955-B-4654\900_Work\90_CADD\10_NCDOT_TIP\Structures\04 Drawings\2022 Updates\400_39_520_B4654_SMU_CCBR.dgn