DocuSign Envelope ID: 8CF98EEE-0685-499E-AF3F-0FB5BD938F06

TIP PROJECT: U-6036

T.I.P. NO.	SHEET NO.
U-6036	UO-1

NOTE:
ALL UTILITY WORK SHOWN ON THIS SHEET WILL BE DONE BY OTHERS. NO PAYMENT WILL BE MADE TO THE CONTRACTOR FOR UTILITY WORK SHOWN ON THIS SHEET.

STATE OF NORTH CAROLINA
DIVISION OF HIGHWAYS

UTILITIES BY OTHERS PLANS
CALDWELL COUNTY

LOCATION: SR 1109 (PINEWOOD RD) FROM US 321 TO SR 1252 (BERT HUFFMAN RD)

TYPE OF WORK: POWER DISTRIBUTION, COMMUNICATIONS, CATV, GAS

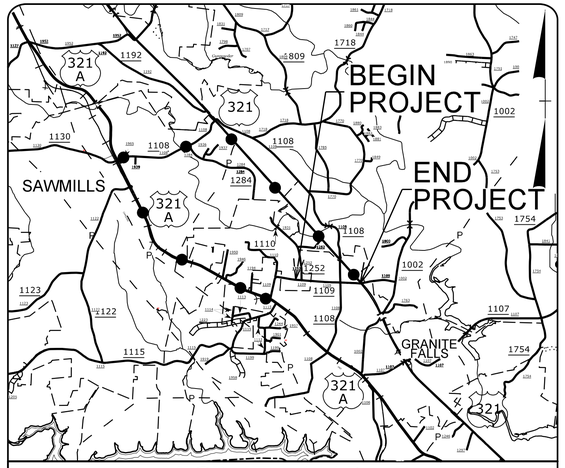

VICINITY MAP
OFFSITE DETOUR

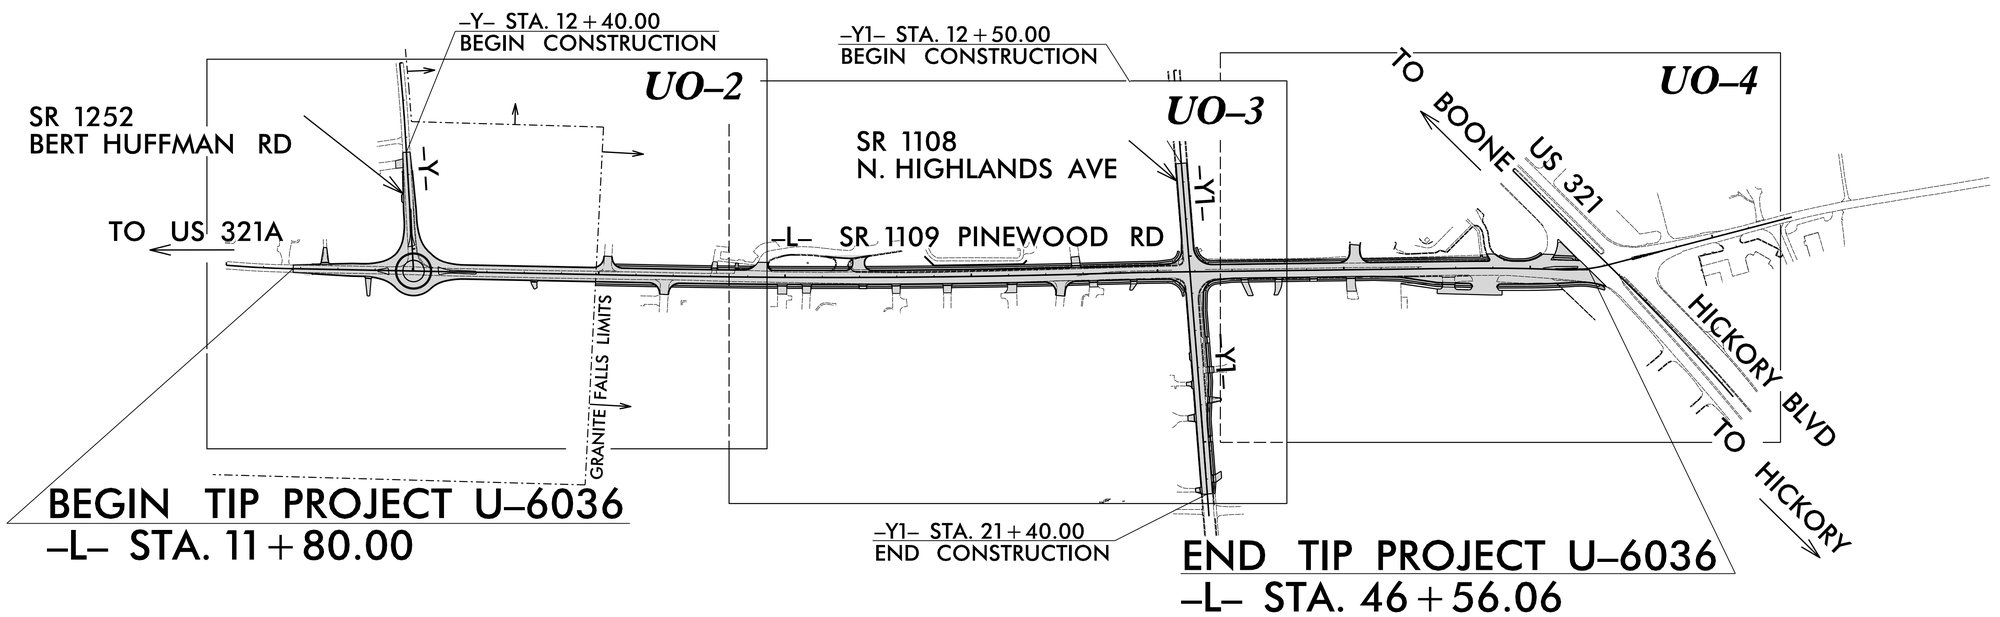

GRAPHIC SCALES

50 25 0 50 100
PLANS

50 25 0 50 100
PROFILE (HORIZONTAL)

10 5 0 10 20
PROFILE (VERTICAL)

INDEX OF SHEETS

SHEET NO.:	DESCRIPTION:
UO–1	TITLE SHEET
UO–2 THRU UO–4	UBO PLAN SHEETS

UTILITY OWNERS WITH CONFLICTS

(A) POWER – GRANITE POWER
(B) POWER – BREMC
(C) COMMUNICATIONS – CENTURYLINK
(D) COMMUNICATIONS – MOX NETWORKS
(E) COMMUNICATIONS/CATV – SPECTRUM
(F) GAS – PIEDMONT NATURAL GAS

PREPARED IN THE OFFICE OF:

TELICS
1598 WESTBROOK PLAZA DR.
SUITE 202
WINSTON-SALEM, NC 27103
(336) 705-8844

CORY WOOD — UTILITY PROJECT MANAGER
CORY WOOD — PROJECT UTILITY COORDINATOR

DIVISION OF HIGHWAYS
DIVISION 11
801 STATESVILLE RD
NORTH WILKESBORO, NC 28659

BRANDON GREER — DIVISION UTILITY ENGINEER
SUSAN HUFFMAN — DIVISION UTILITY COORDINATOR

09/08/99
18-OCT-2023 18:00
C:\UBO_FILES\2022\U-6036\UBOs\Utilities\Engineering\UBO\Proj\U-6036_ut_tsh_U001_psh.dgn
$$$$USERNAME$$$$