DocuSign Envelope ID: 1025D747-53A1-4DEA-AEDE-1E16EAE40D35

8/17/99

STV Engineers, Inc.
900 West Trade St., Suite 715
Charlotte, NC 28202
NC License Number F-0991

TIP NO.	SHEET NO.
Y-4807B	PMP-3

APPROVED:

DATE:

SEAL

NORTH CAROLINA PROFESSIONAL SEAL 039234 ENGINEER NIKKI T. HONEYCUTT
3/6/2024

DOCUMENT NOT CONSIDERED FINAL UNLESS ALL SIGNATURES COMPLETED

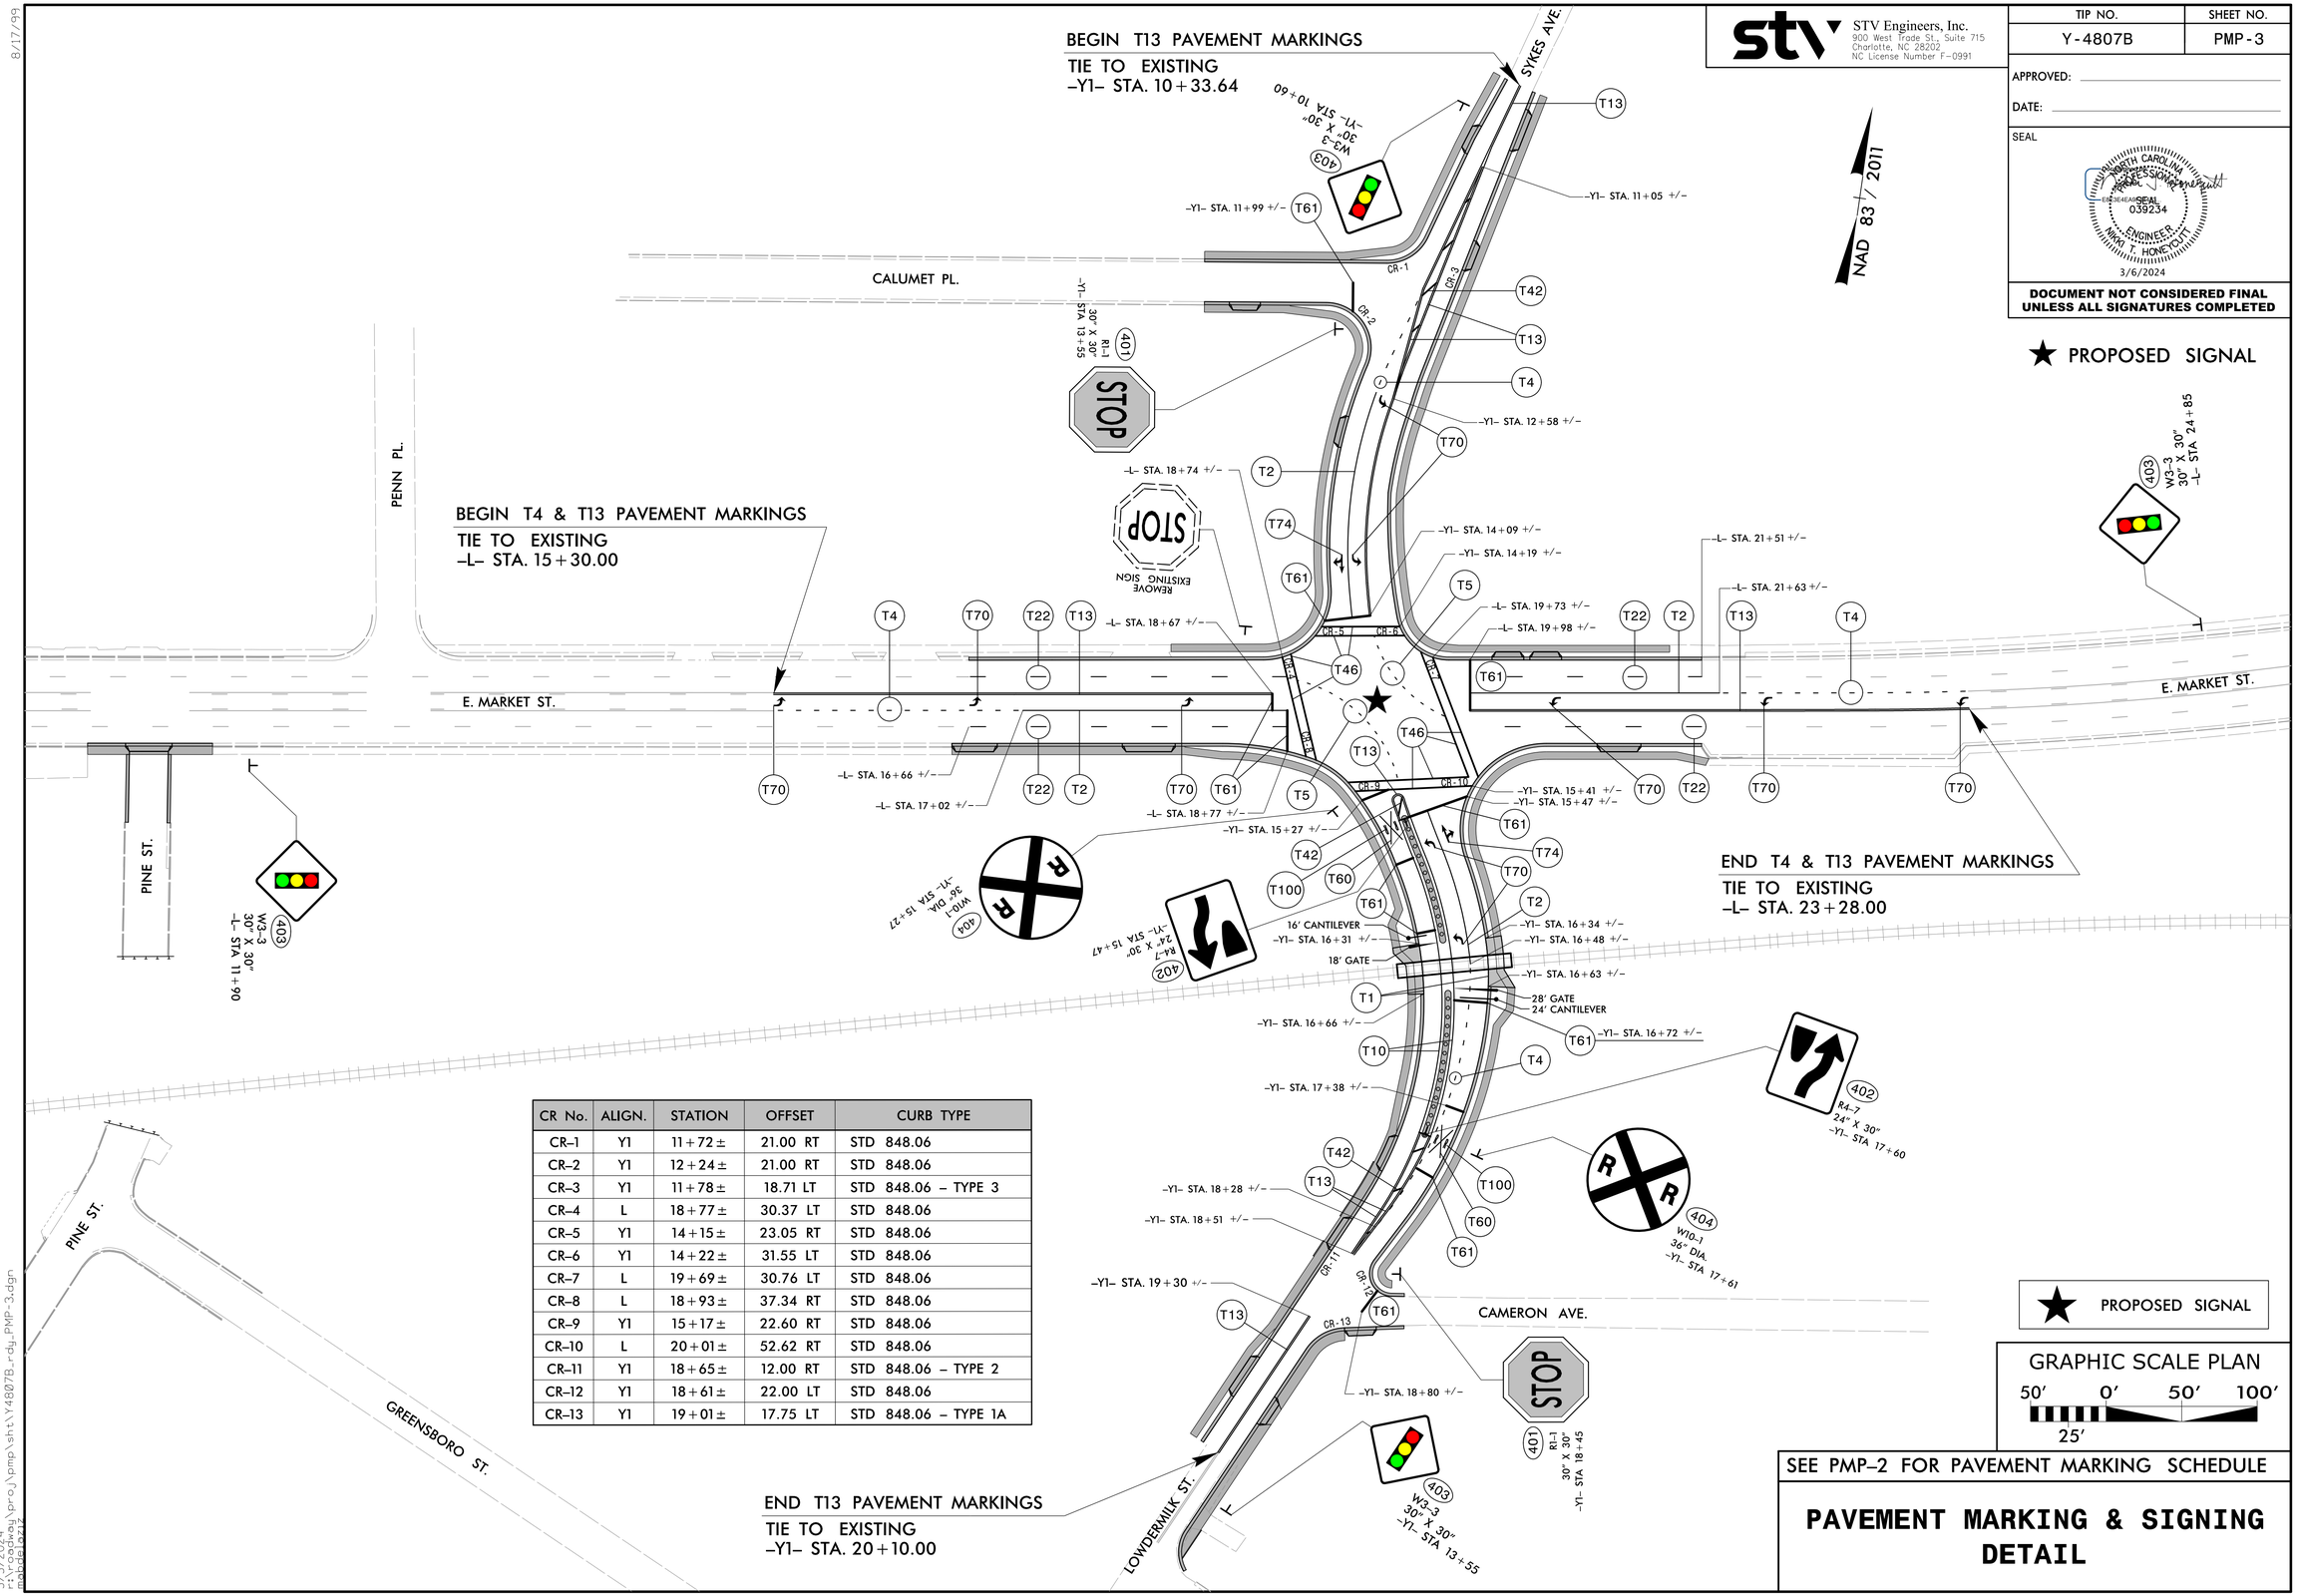

CR No.	ALIGN.	STATION	OFFSET	CURB TYPE
CR–1	Y1	11+72±	21.00 RT	STD 848.06
CR–2	Y1	12+24±	21.00 RT	STD 848.06
CR–3	Y1	11+78±	18.71 LT	STD 848.06 – TYPE 3
CR–4	L	18+77±	30.37 LT	STD 848.06
CR–5	Y1	14+15±	23.05 RT	STD 848.06
CR–6	Y1	14+22±	31.55 LT	STD 848.06
CR–7	L	19+69±	30.76 LT	STD 848.06
CR–8	L	18+93±	37.34 RT	STD 848.06
CR–9	Y1	15+17±	22.60 RT	STD 848.06
CR–10	L	20+01±	52.62 RT	STD 848.06
CR–11	Y1	18+65±	12.00 RT	STD 848.06 – TYPE 2
CR–12	Y1	18+61±	22.00 LT	STD 848.06
CR–13	Y1	19+01±	17.75 LT	STD 848.06 – TYPE 1A

SEE PMP–2 FOR PAVEMENT MARKING SCHEDULE

PAVEMENT MARKING & SIGNING DETAIL

3/5/2024
r:\roadway\proj\pmp\sht\Y4807B_rdy_PMP-3.dgn
mabdelwahed