DocuSign Envelope ID: 8D9DD5CE-C82A-448C-BE92-69EF089A271B

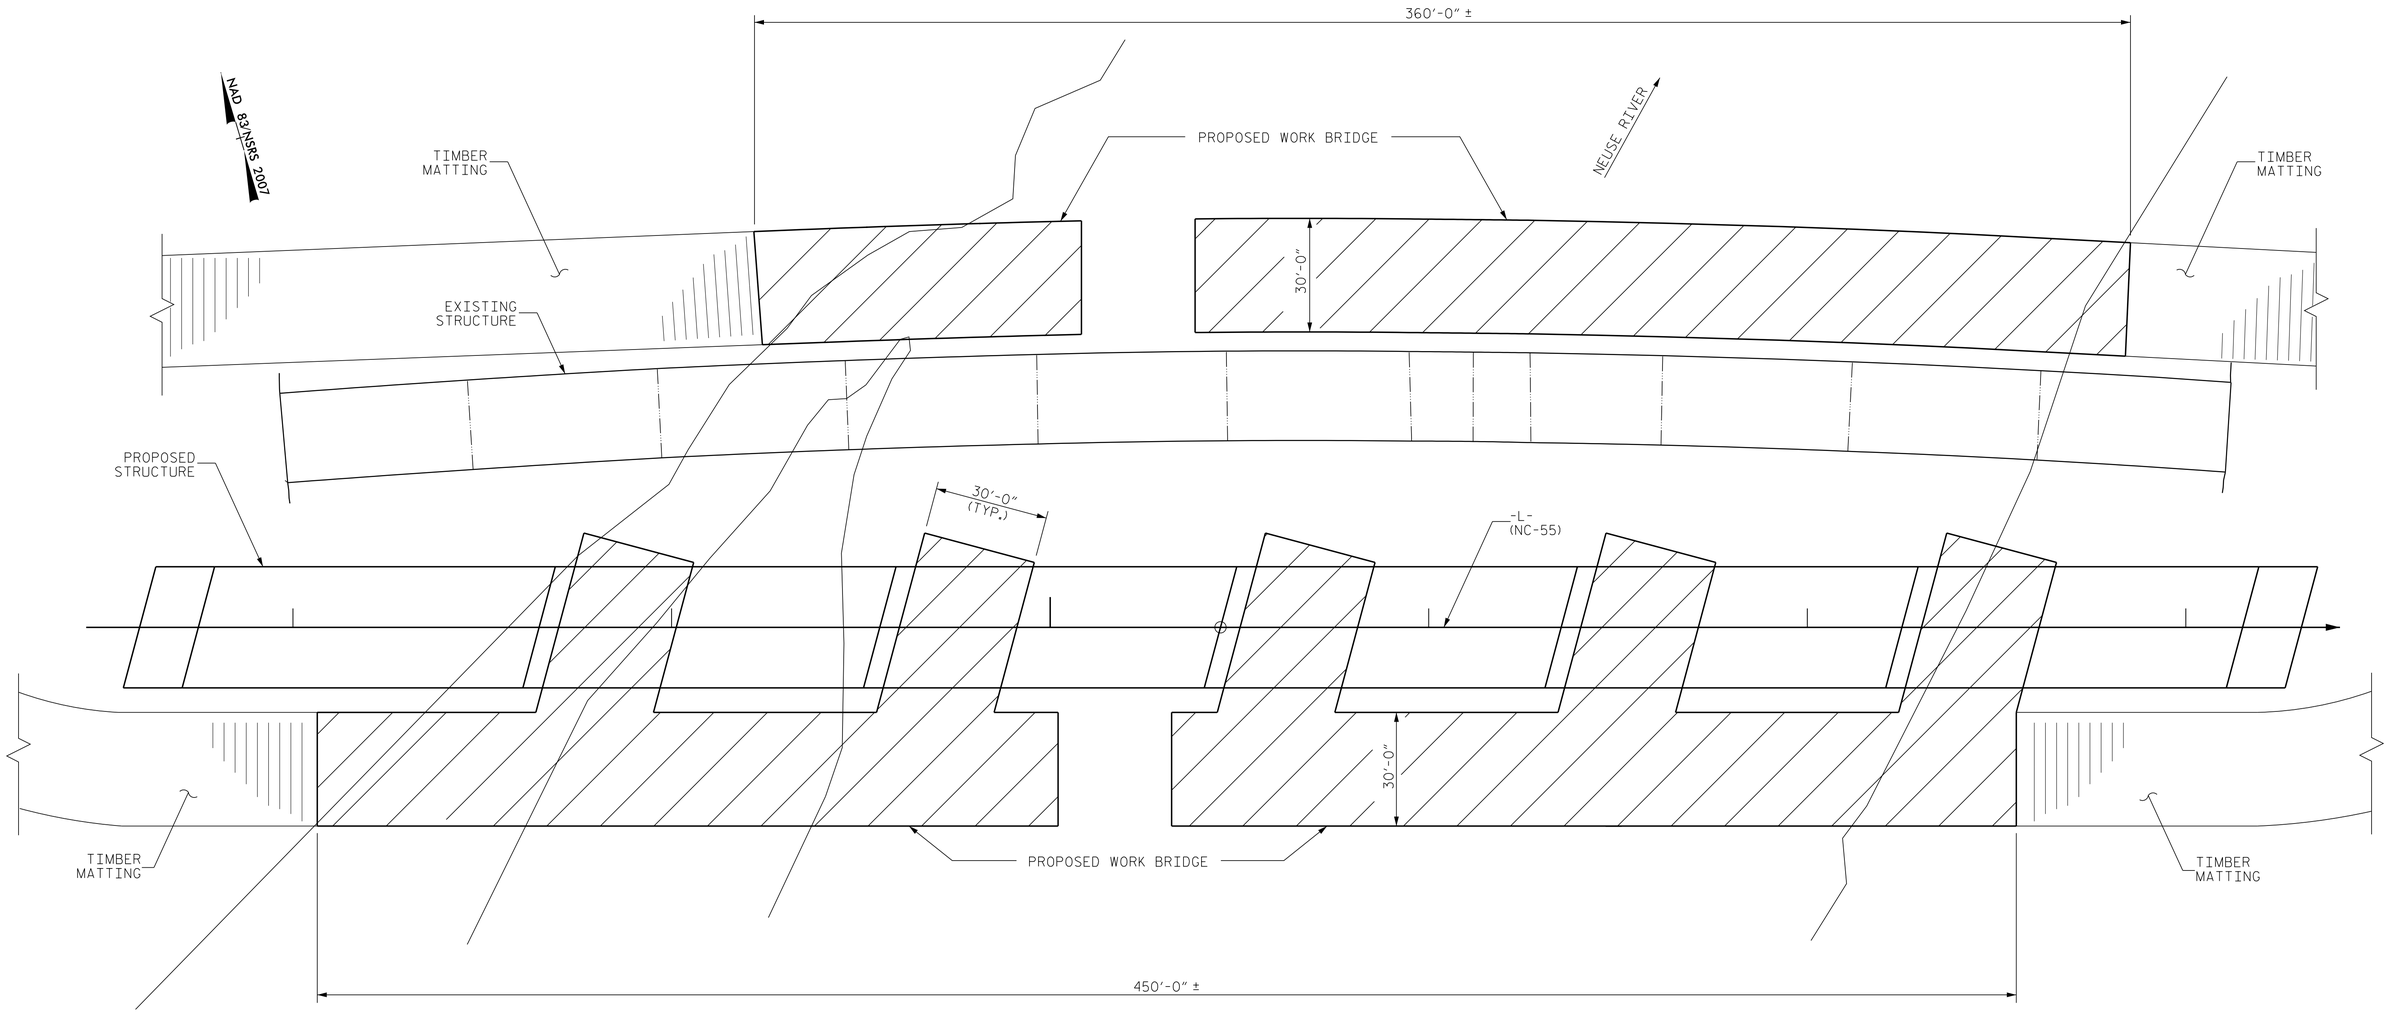

PLAN

PROJECT NO. B-4926

LENOIR COUNTY

STATION: 25+45.00 -L-

NORTH CAROLINA PROFESSIONAL ENGINEER SEAL 9/7/2023 PATRICK R. GALLAGHER

STATE OF NORTH CAROLINA
DEPARTMENT OF TRANSPORTATION
RALEIGH

TEMPORARY ACCESS

FOR BRIDGE OVER
NEUSE RIVER ON
NC-55 BETWEEN
SR 1810 AND SR 1804

DOCUMENT NOT CONSIDERED FINAL UNLESS ALL SIGNATURES COMPLETED

Johnson, Mirmiran, & Thompson Inc.
4700 Falls of Neuse Rd, Suite 100,
Raleigh, NC, 27609
License No: C-3097

REVISIONS						SHEET NO.
NO.	BY:	DATE:	NO.	BY:	DATE:	S1-7
1			3			TOTAL SHEETS
2			4			49

DWN. BY: WDC DATE: 03/2023
CHKD. BY: PRG DATE: 03/2023
DES. EGR. OF RECORD: PRG DATE: 03/2023

wdcruther
DGN: V:\NC\Structures\03\T47-01 - B-4926 Lenoir 20 &34\Structures\Lenoir 20\Plans\401_013_B4926_SMU_T401_007.dgn
TIME: 01:33 PM on Wednesday, September 06, 2023